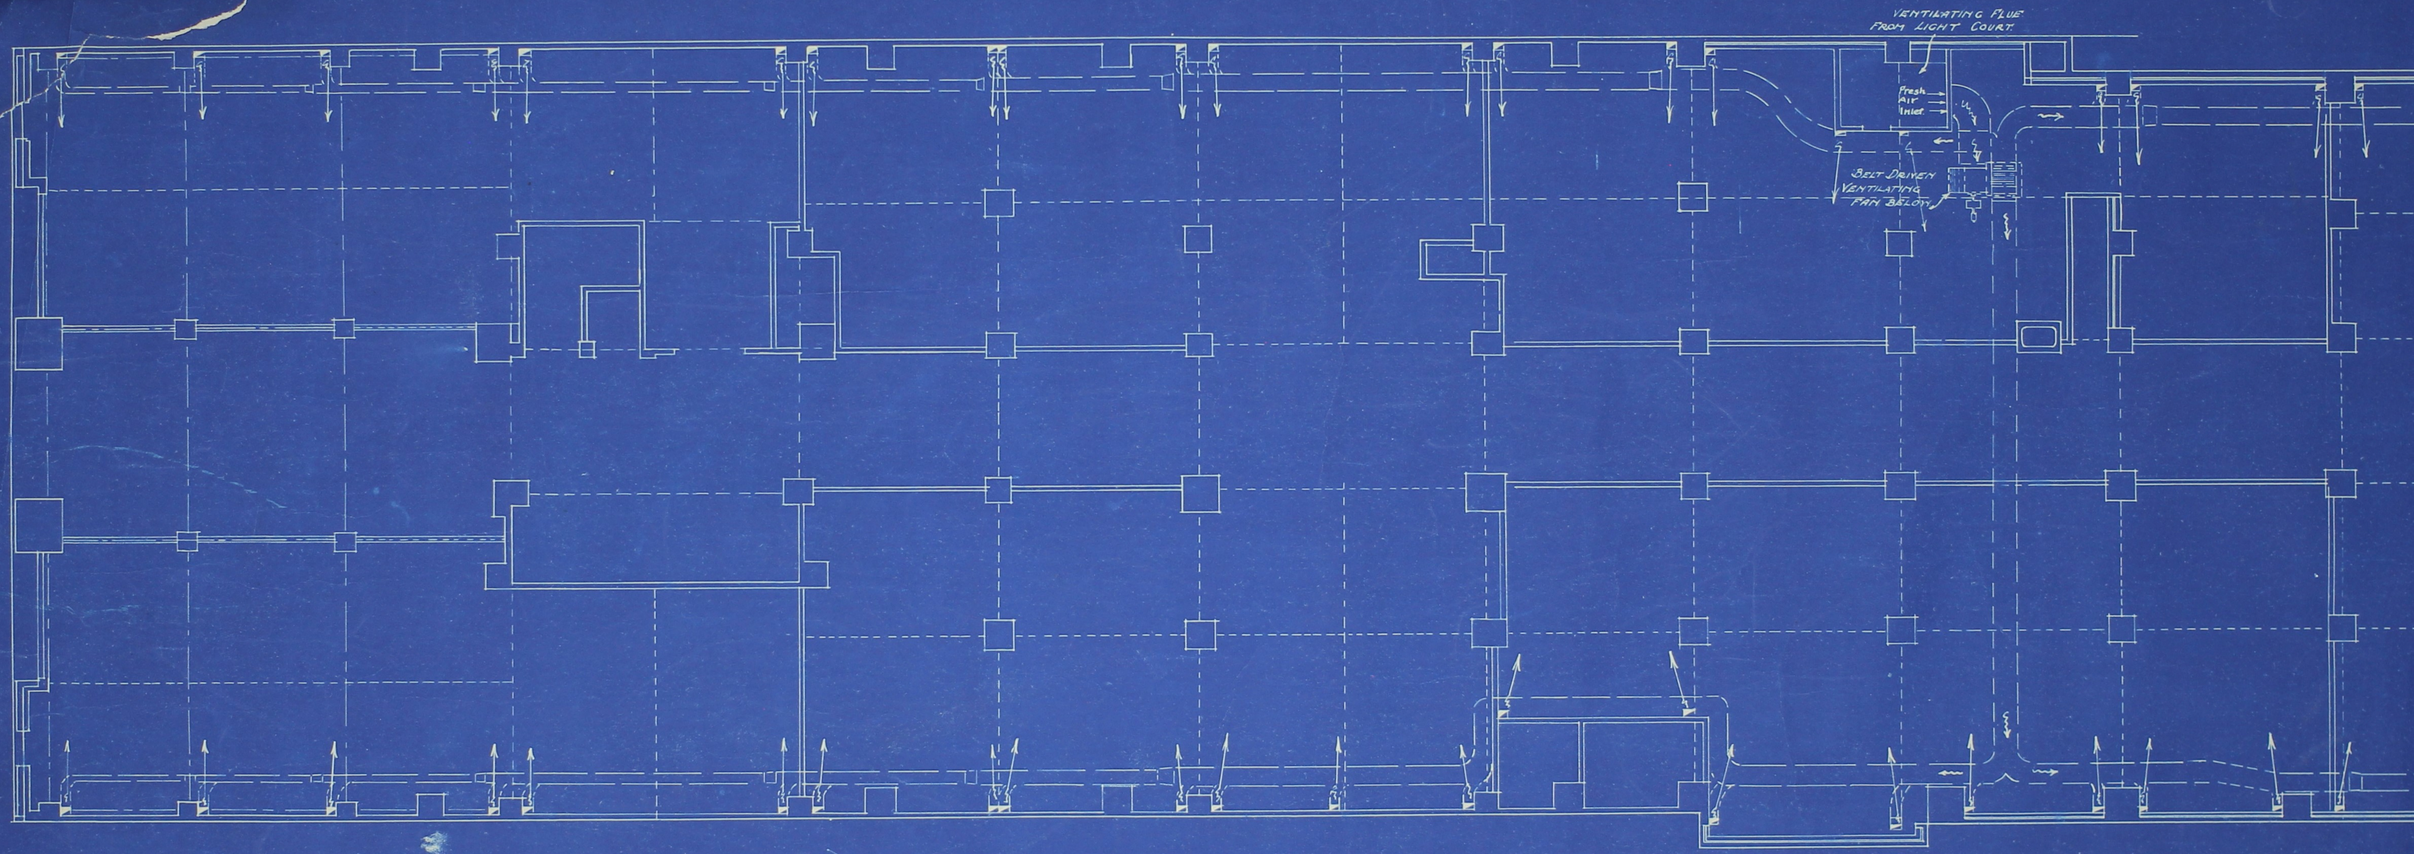

TEMPLE COURT

Scale Eight feet to an inch.

Note. denotes Ventilating Flue.

PLAN SHOWING VENTILATION OF GROUND FLOOR.

Tracing N°	
Print N°	
Date	

Building Surveyor's Office
Application No. 5826
Received 5/12/23

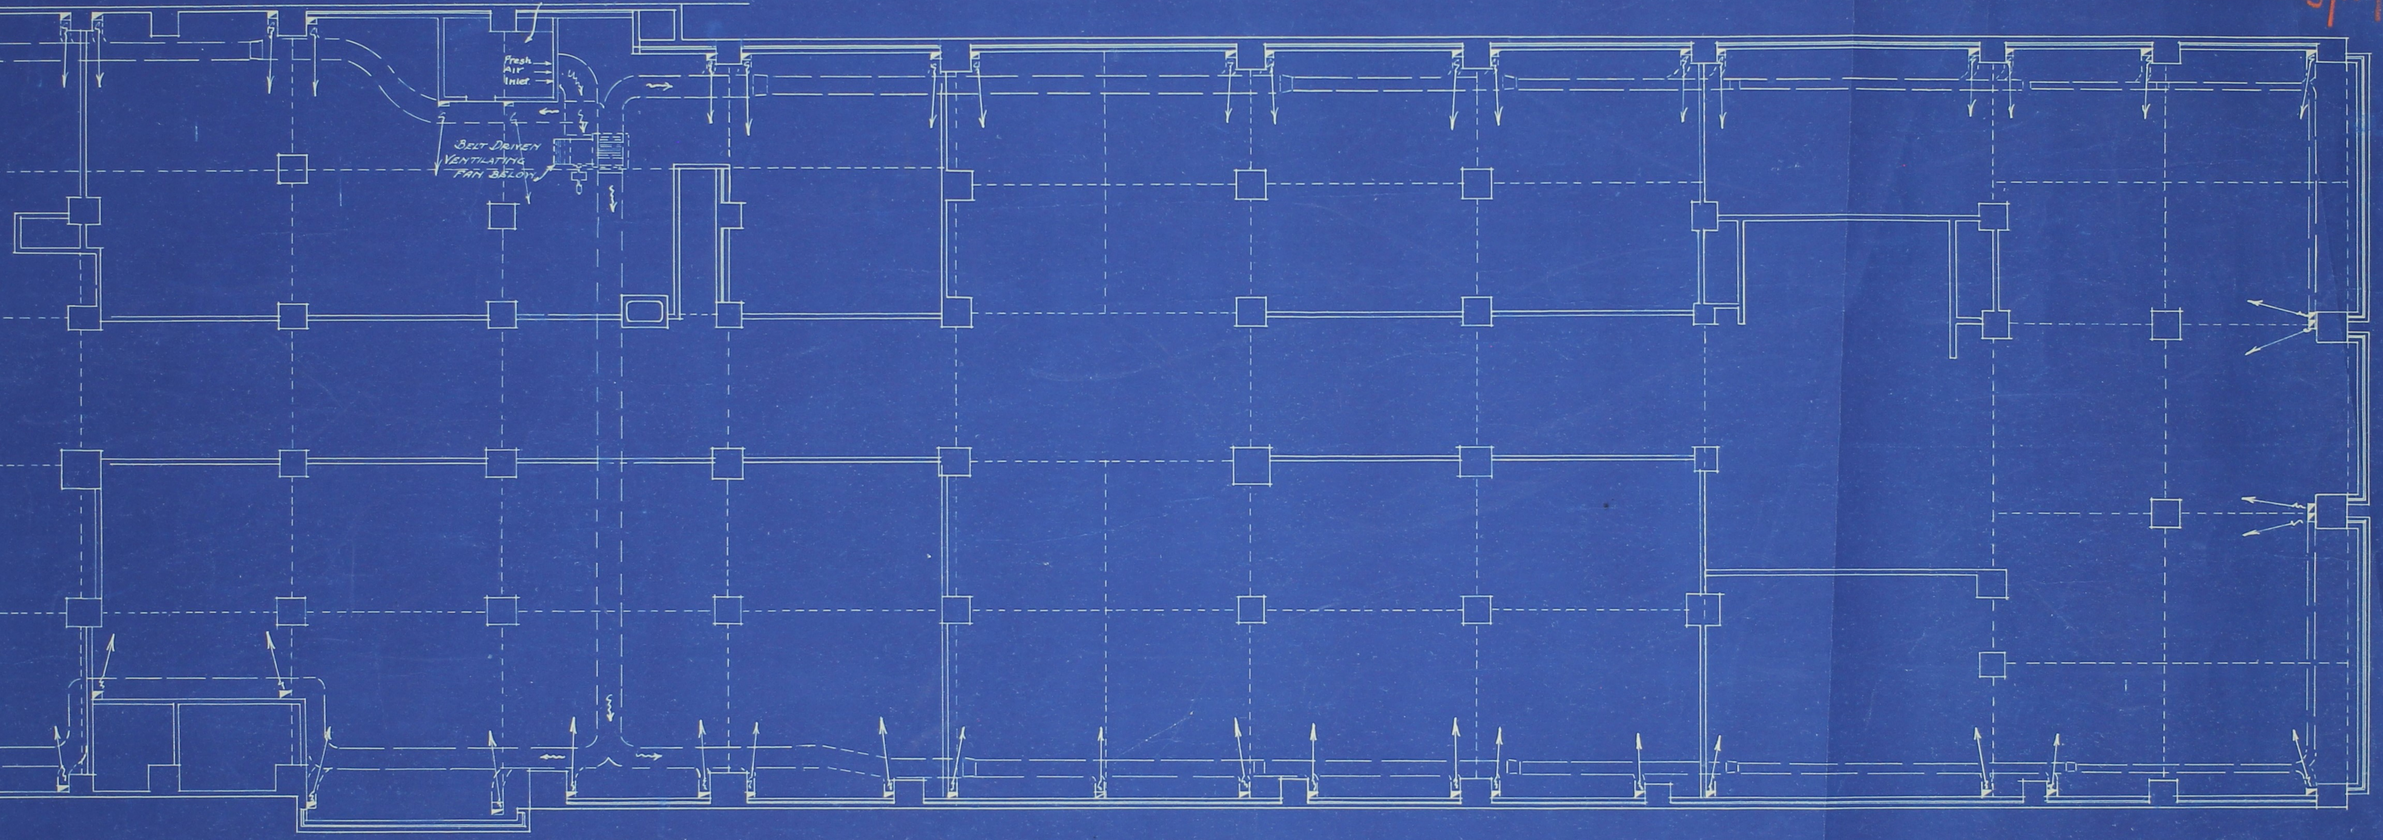

PLAN SHOWING VENTILATION OF GROUND FLOOR

Grainger Little Barlow & Hawkins
Architects AARVIA, MTIA ARIBA
Collins House Collins St. Melb.

5836

TEMPLE COURT

VENTILATION to LIGHT COURT A (EAST)

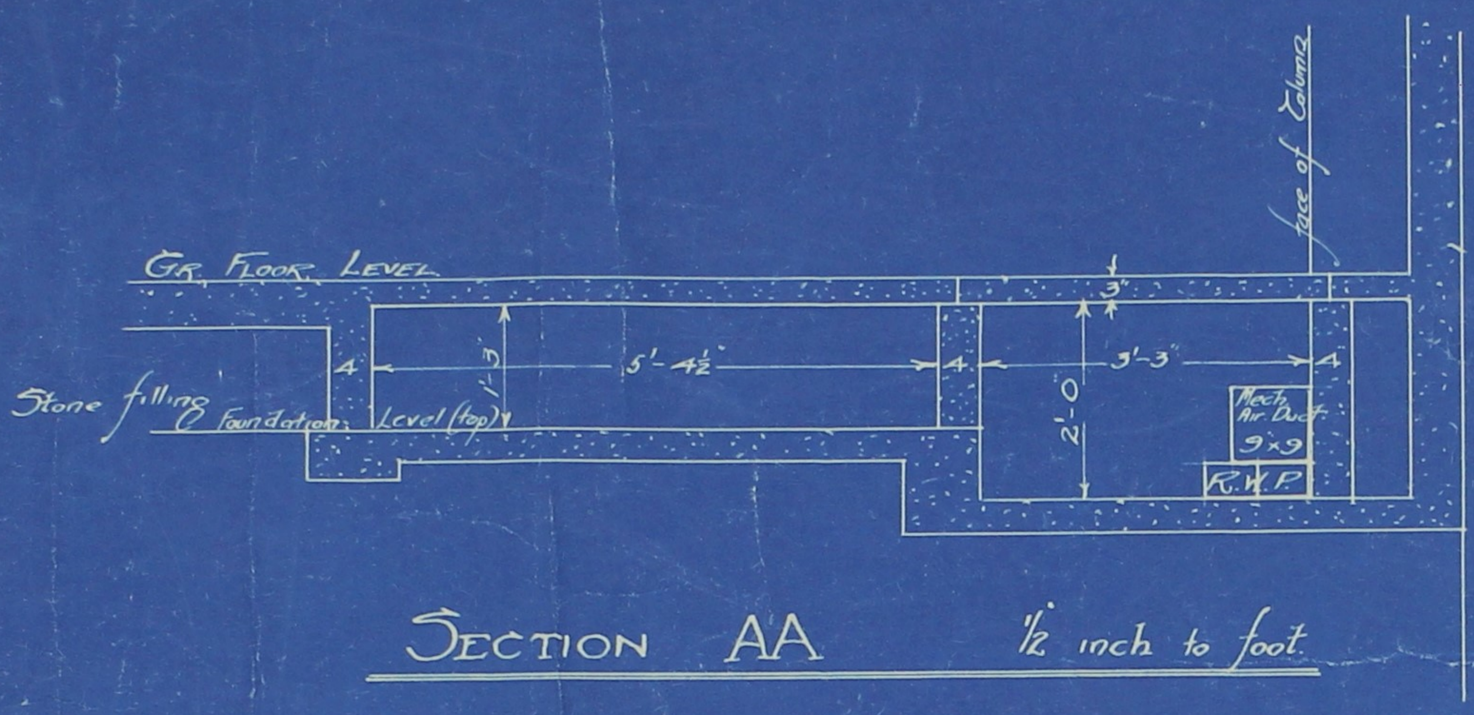

SECTION AA ½ inch to foot

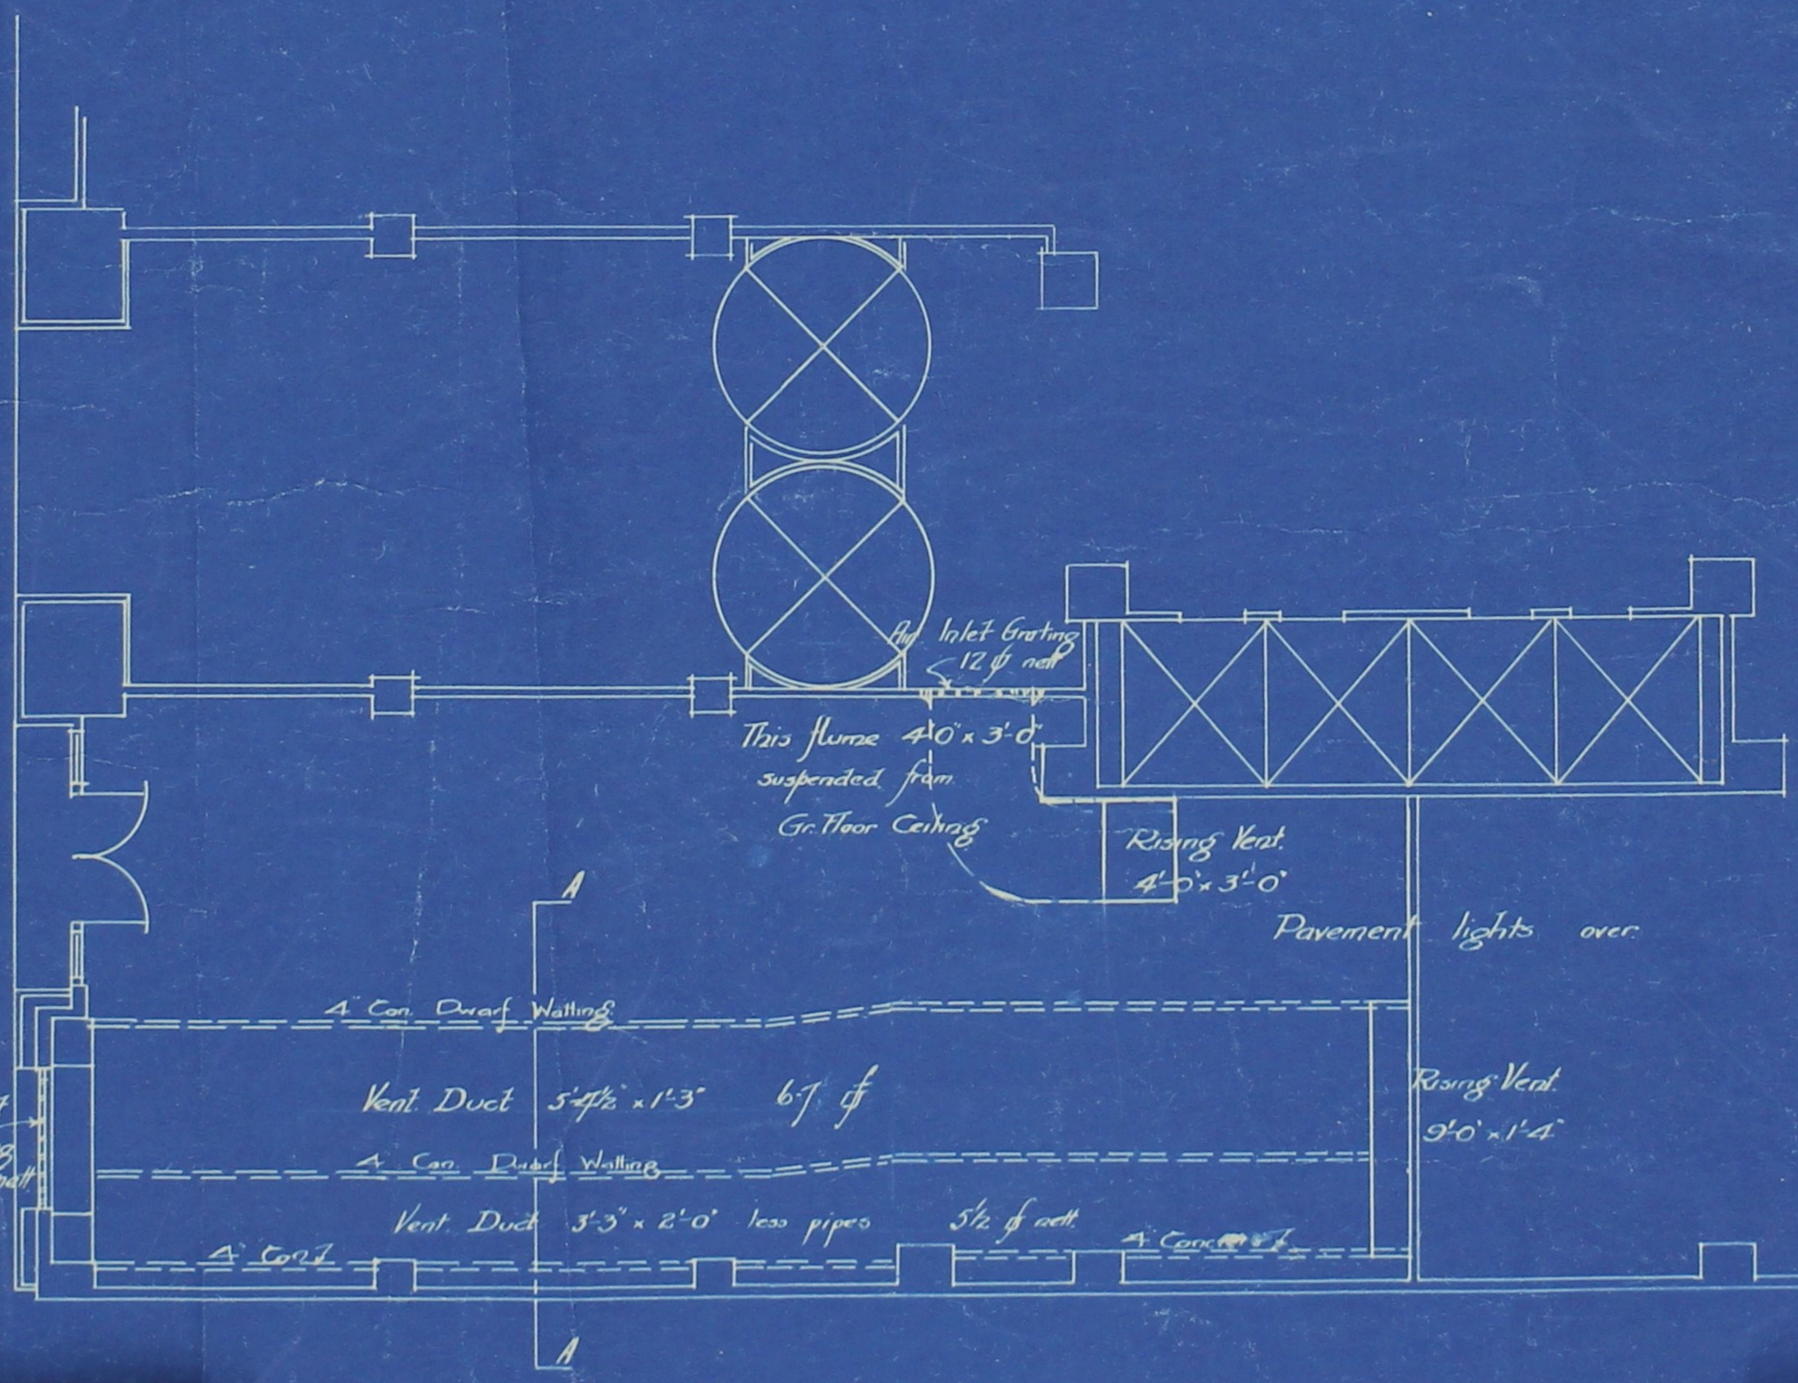

PLAN ⅛ inch to foot

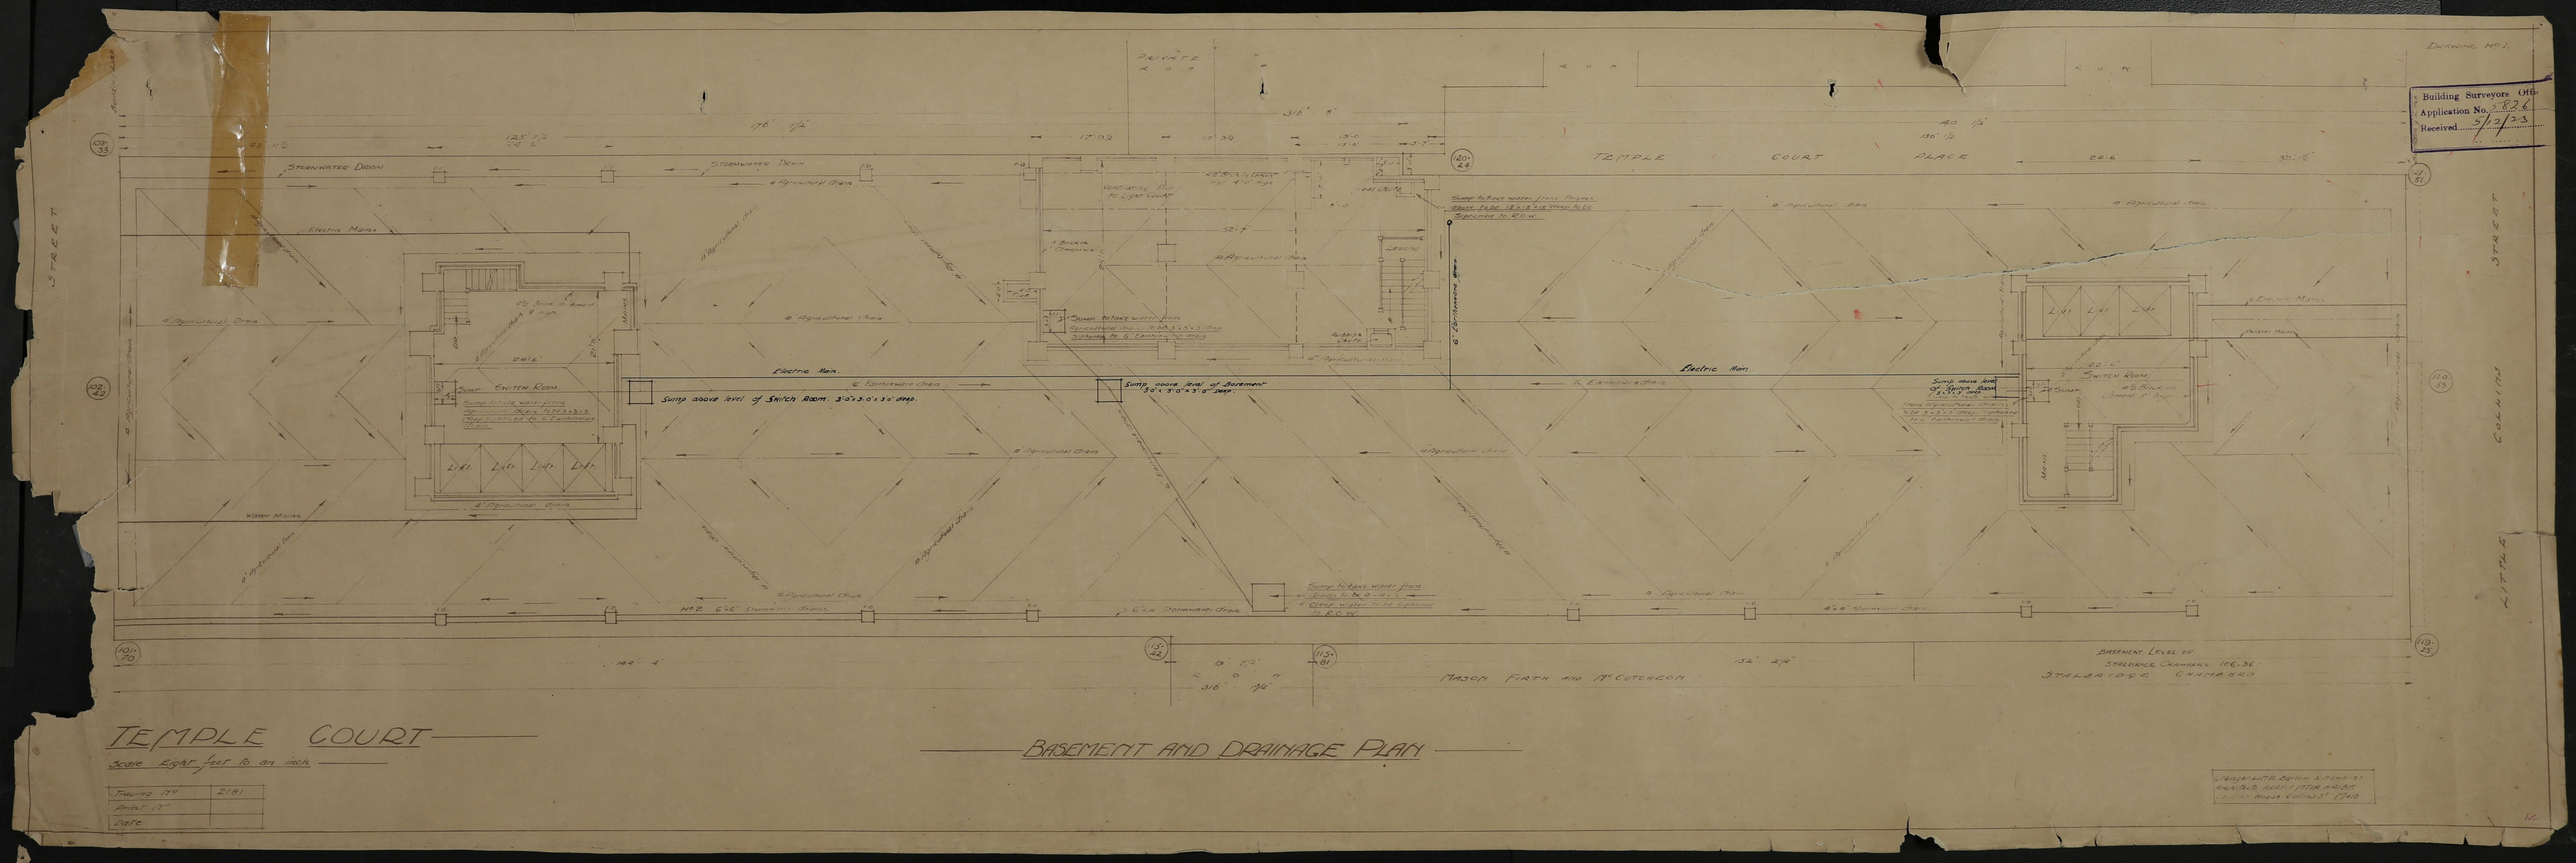
DRAWING NO 1.
Building Surveyors Offs
Application No. 3826
Received 5/2/23
TEMPLE COURT PLACE
LITTLE COLLINS STREET
PRIVATE ROAD
STORMWATER DRAIN
Electric Mains
Water Mains
Sump above level of Switch Room. 3'0 x 3'0 x 3'0 deep.
Sump above level of Basement 3'0 x 3'0 x 3'0 deep
Sump above level of Switch Room 3'0 x 3'0 x 3'0 deep
Sump to take water from Private Water Tap 12 x 12 x 12 deep Pump Siphoned to R.O.W.
Sump to take water from Drains to be 12 x 12 x 12 deep Pump Siphoned to R.O.W.
Switch Room
Lift
Lift
Lift
Lift
Lift
Lift
Lift
Sump
Basement Level of Stalbridge Chambers 106.36
Stalbridge Chambers
Mason Firth and McCutcheon
TEMPLE COURT
Scale Eight feet to an inch
Tracing No 2181
Print
Date
BASEMENT AND DRAINAGE PLAN
Architects Barton & Frankish
Assisted Draft Jatta Aguar
Melbourne Collins St 1918

582/6

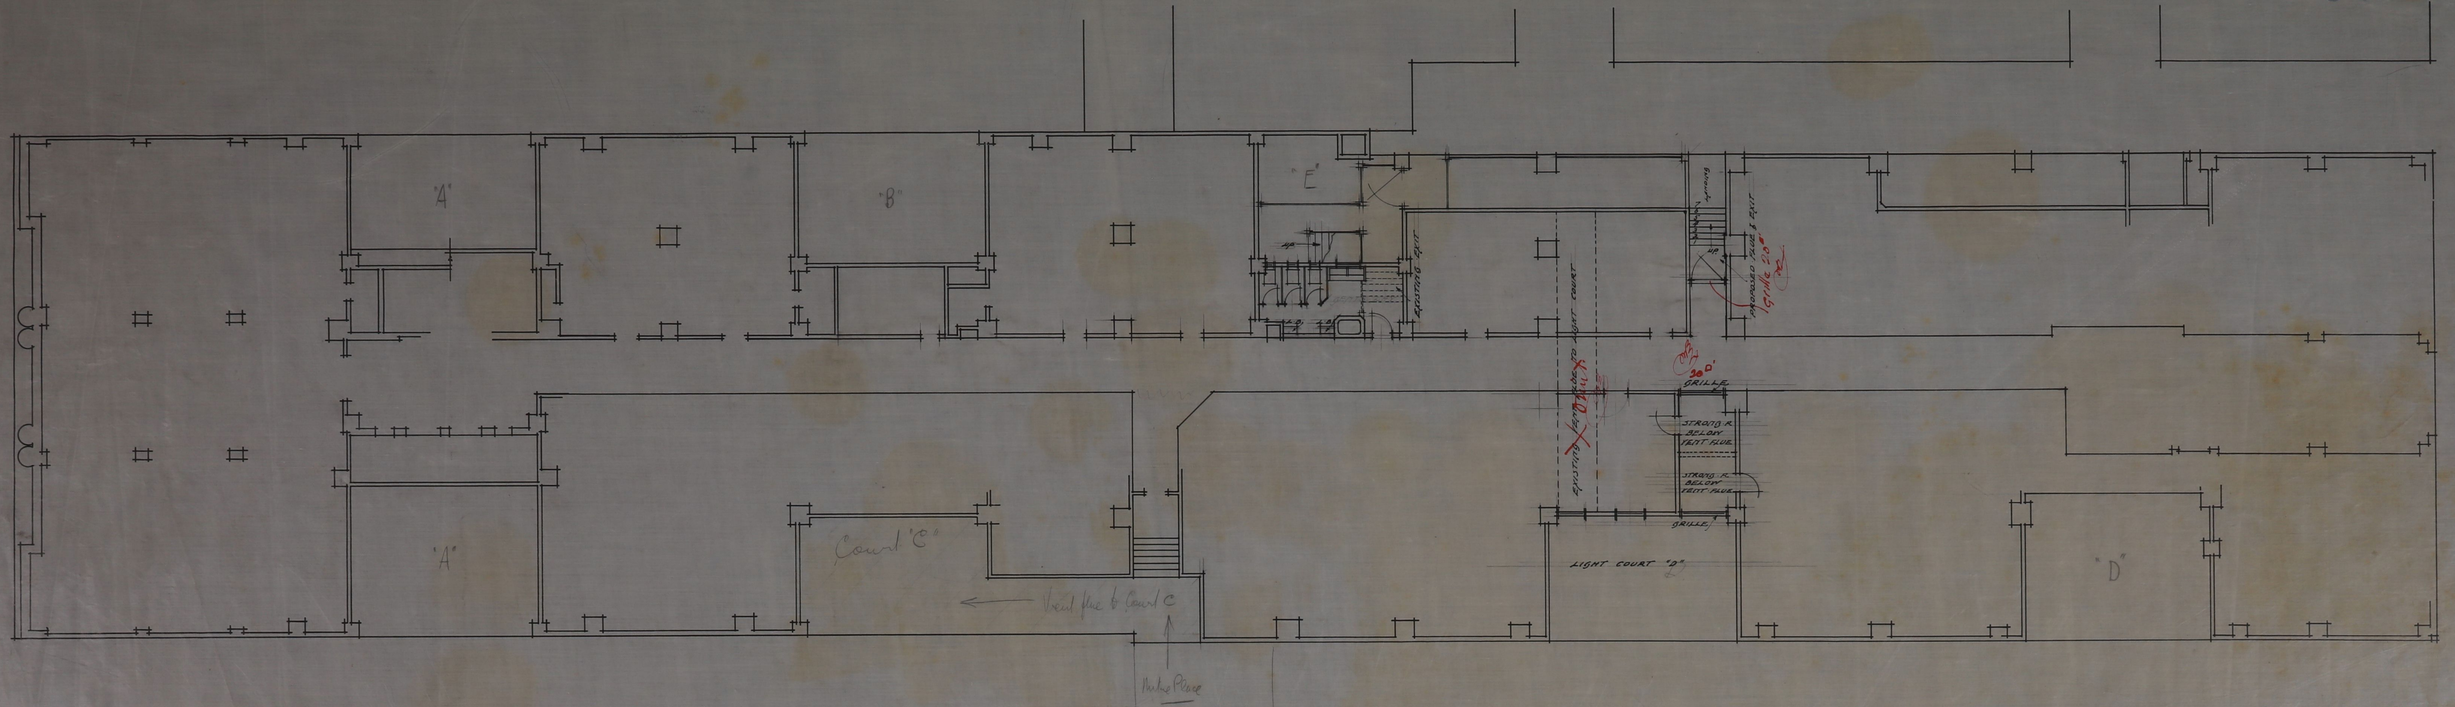

TEMPLE COURT

FIRST FLOOR PLAN

SHEWING VENTILATION TO LIGHT COURT "D" (SECOND FROM LITTLE COLLINS ST.)

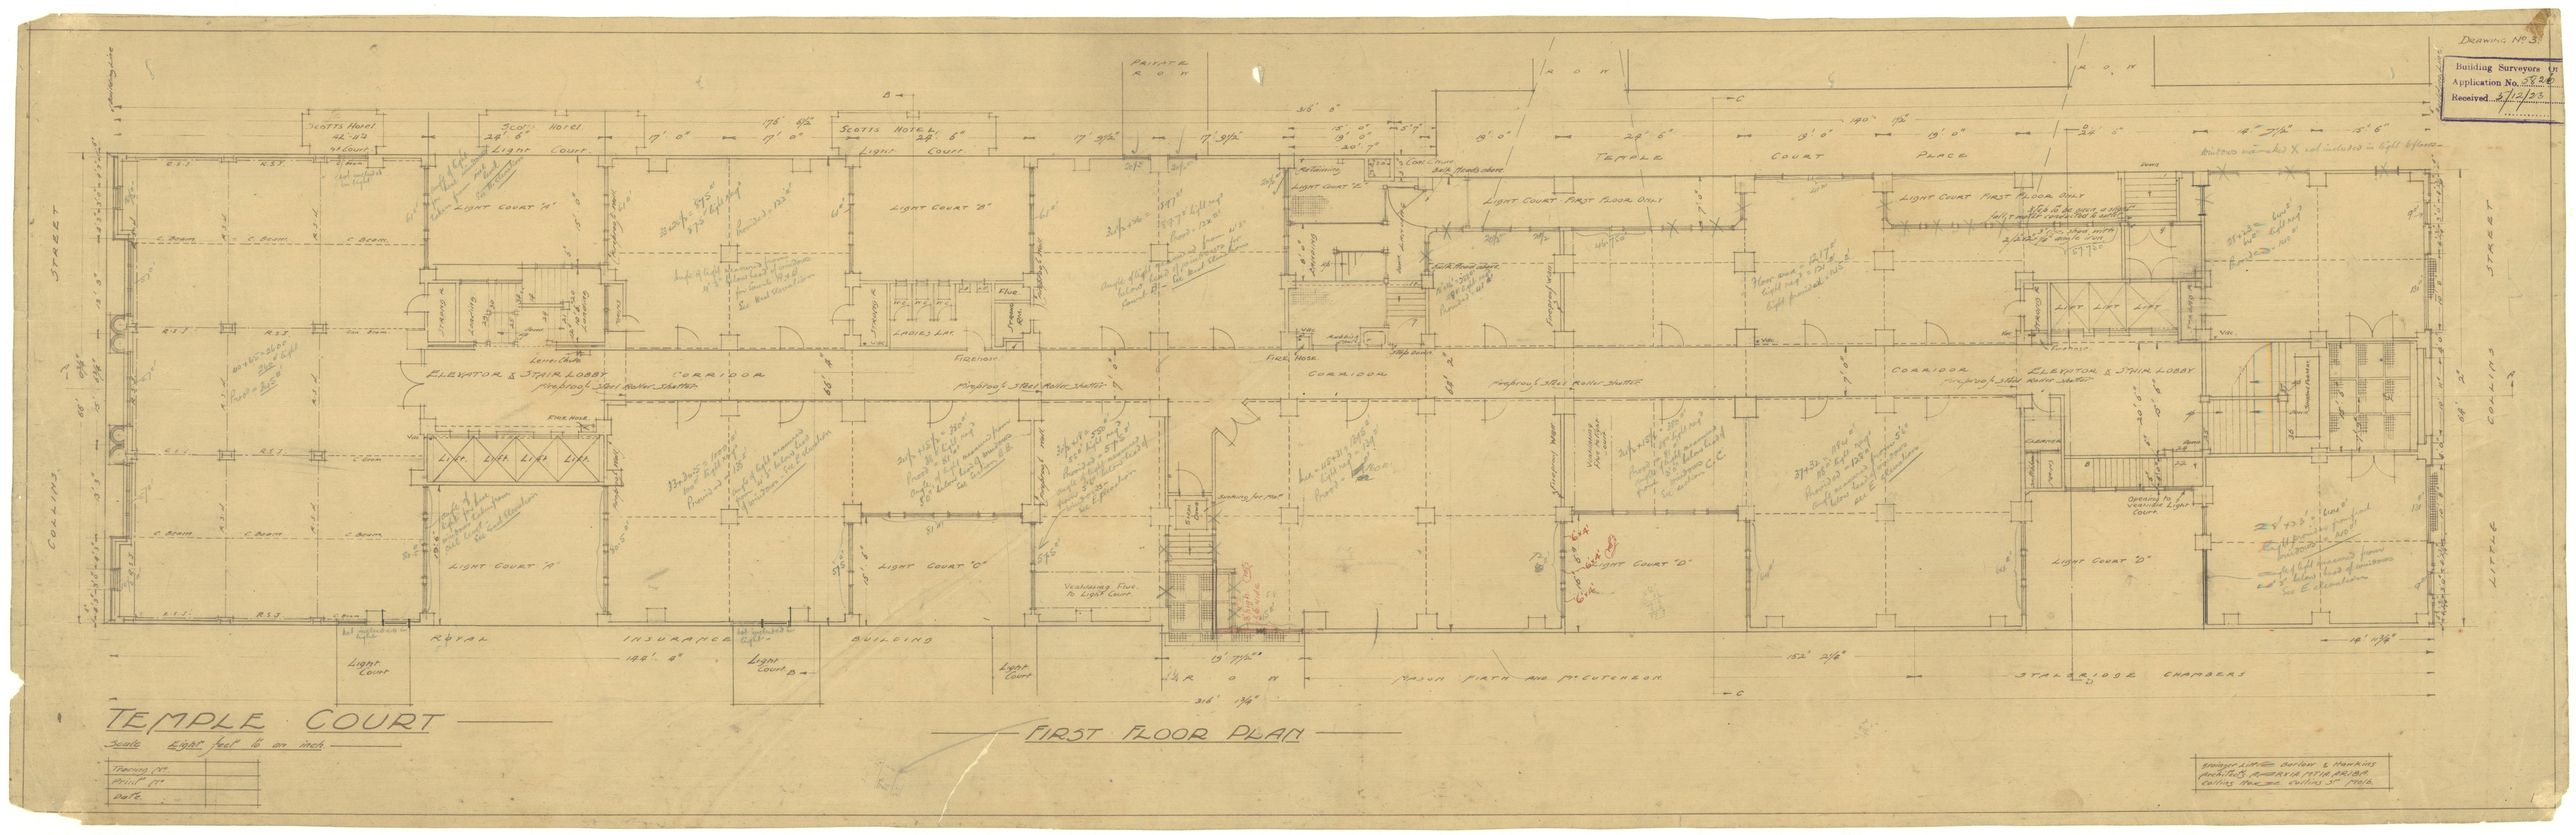
DRAWING No 3.
Building Surveyors Office
Application No. 3826
Received 27/12/23
TEMPLE COURT
Scale Eight feet to an inch
FIRST FLOOR PLAN
Tracing
Print
Date
Grainger Litt Burton & Hawkins
Architects, Adelaide, Australia
Collins Street Melbourne
COLLINS STREET
LITTLE COLLINS STREET
ROYAL INSURANCE BUILDING
MASON FIRTH AND McCUTCHEON
STALBRIDGE CHAMBERS
TEMPLE COURT PLACE
Scotts Hotel
Light Court
Light Court A
Light Court B
Light Court C
Light Court D
Light Court
Elevator & Stair Lobby
Fireproof Steel Roller Shutter
Corridor
Ladies Lav.
Fire Hose
Flue
Lifts
Opening to Vestible Light Court
Ventilating Flue to Light Court
Skylight over
Light Court First Floor Only

Plan showing re-arrangement of rooms & set back on 2nd floor to portion abutting on Temple Court Place.

5826

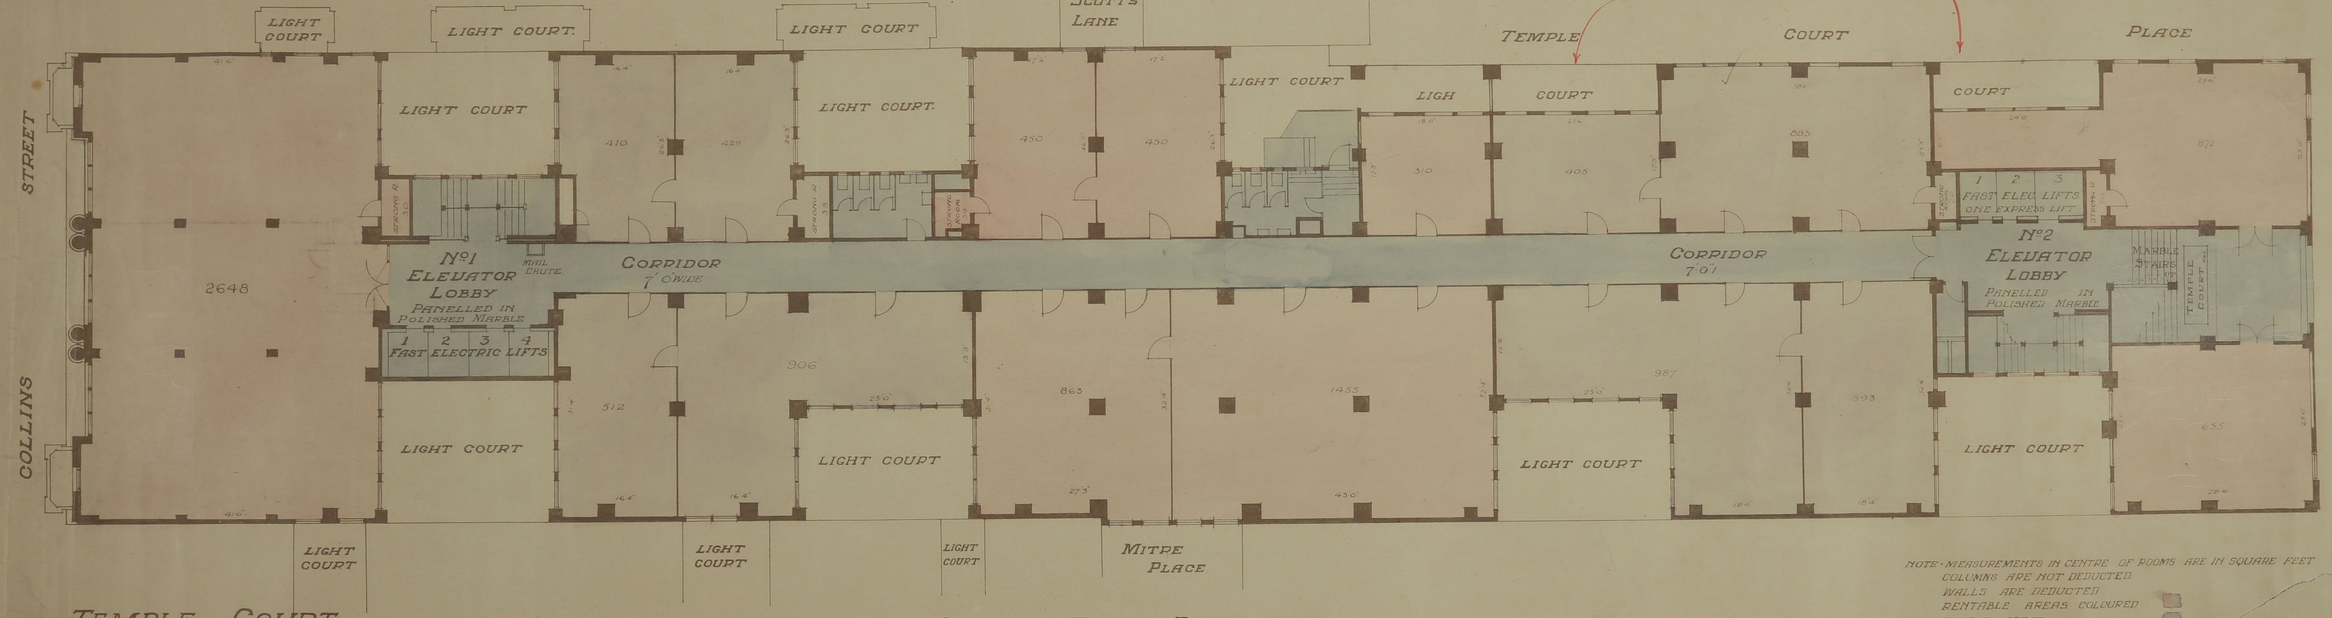

TEMPLE COURT

BROWN & DUREAU Ltd
MANAGING AGENTS
393-395 FLINDERS LANE
MELBOURNE TEL C 9625

SECOND FLOOR PLAN

GRAINGER, LITTLE, BARLOW, HAWKINS
ARCHITECTS A.R.V.I.A. F.T.I.A. A.R.I.B.A.
COLLINS HOUSE MELBOURNE
TEL C 3029

NOTE - MEASUREMENTS IN CENTRE OF ROOMS ARE IN SQUARE FEET
COLUMNS ARE NOT DEDUCTED
WALLS ARE DEDUCTED
RENTABLE AREAS COLOURED
PUBLIC AREAS
TOTAL RENTABLE AREA 12969 SQUARE FEET

SCALE 0 8 16 24 32 40

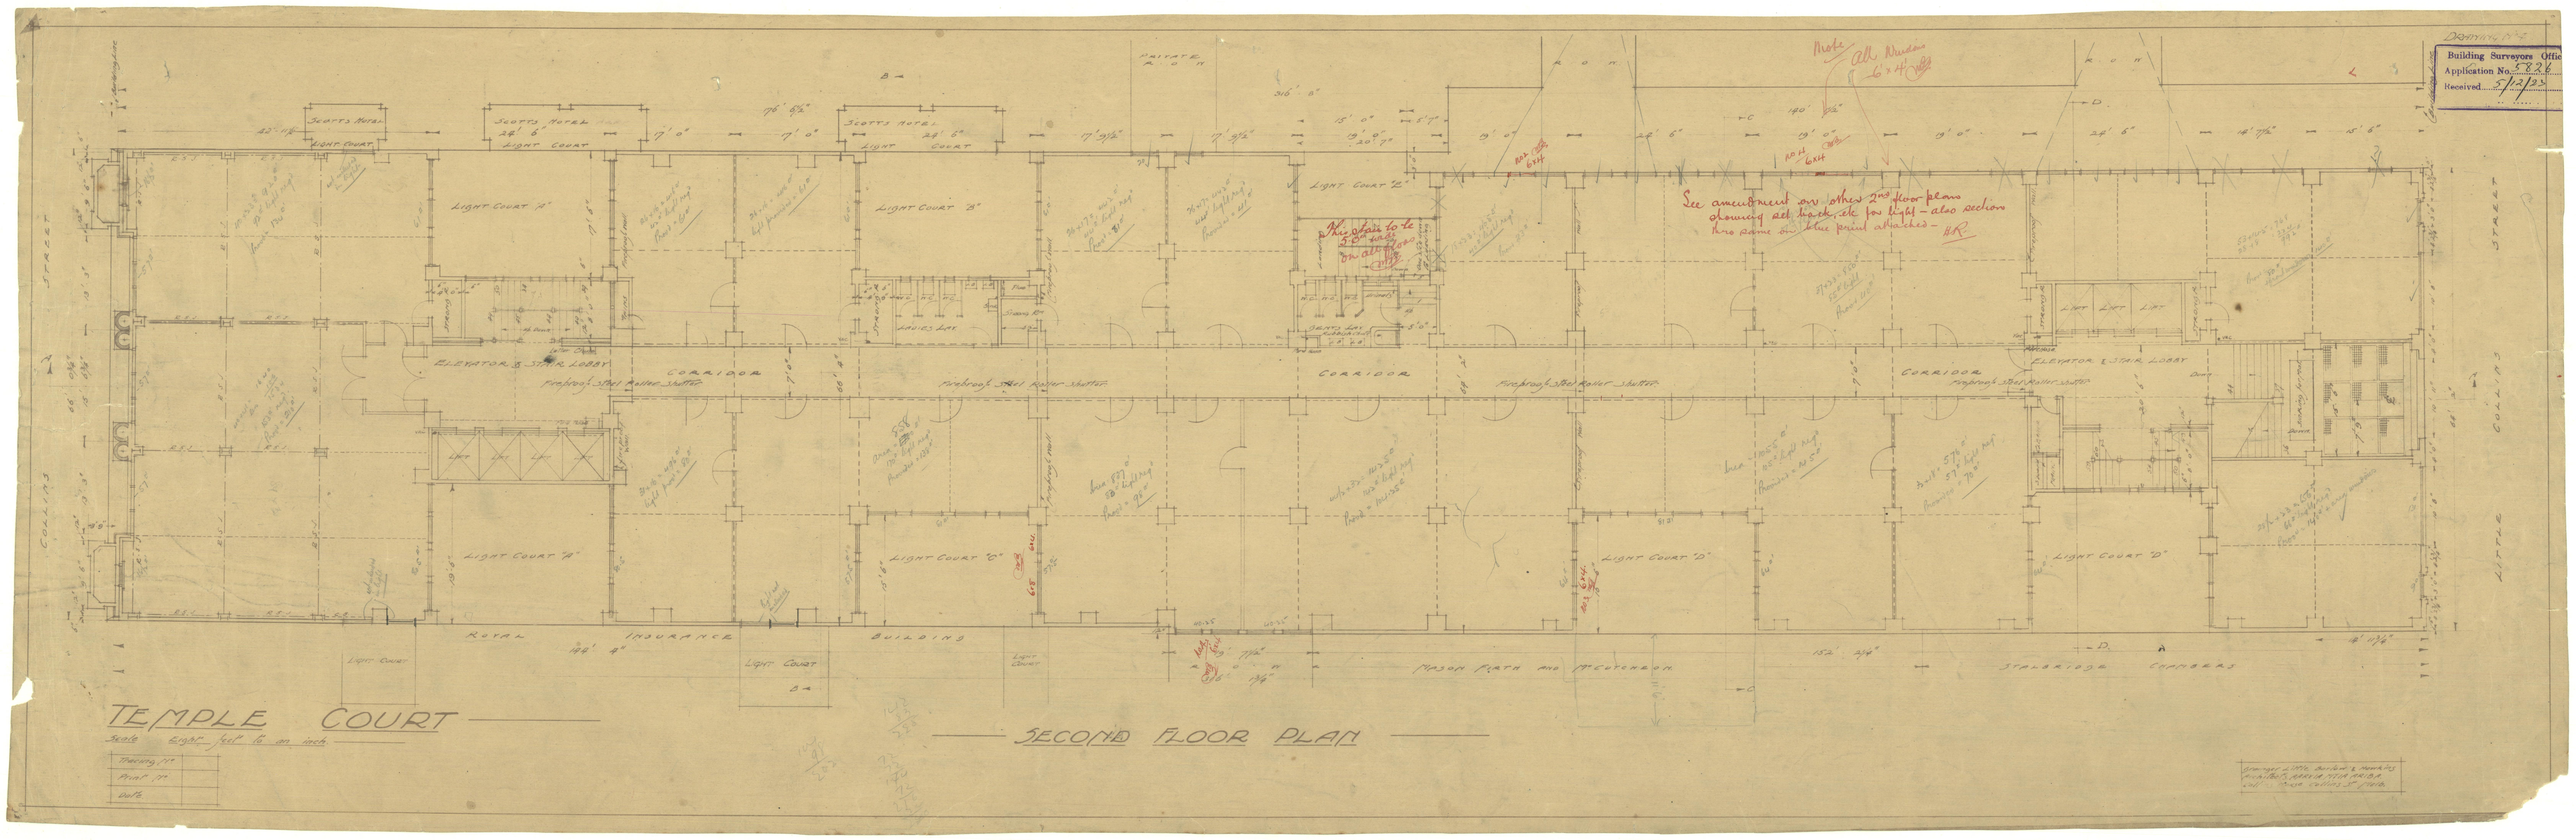
Building Surveyors Office
Application No. 5326
Received 5/12/23
Drawing No 3
Note All Windows 6'x4'
See amendment on other 2nd floor plans showing set back etc for light – also section true same on blue print attached – H.R.
Scotts Hotel
Light Court
Private
Corridor
Fireproof Steel Roller Shutter
Elevator & Stair Lobby
Ladies Lav.
Light Court "A"
Light Court "B"
Light Court "C"
Light Court "D"
Royal Insurance Building
Mason Flath and McCutcheon
Stalbridge Chambers
Temple Court
Collins Street
Little Collins Street
Second Floor Plan
Scale Eight feet to an inch.
Tracing
Print
Date

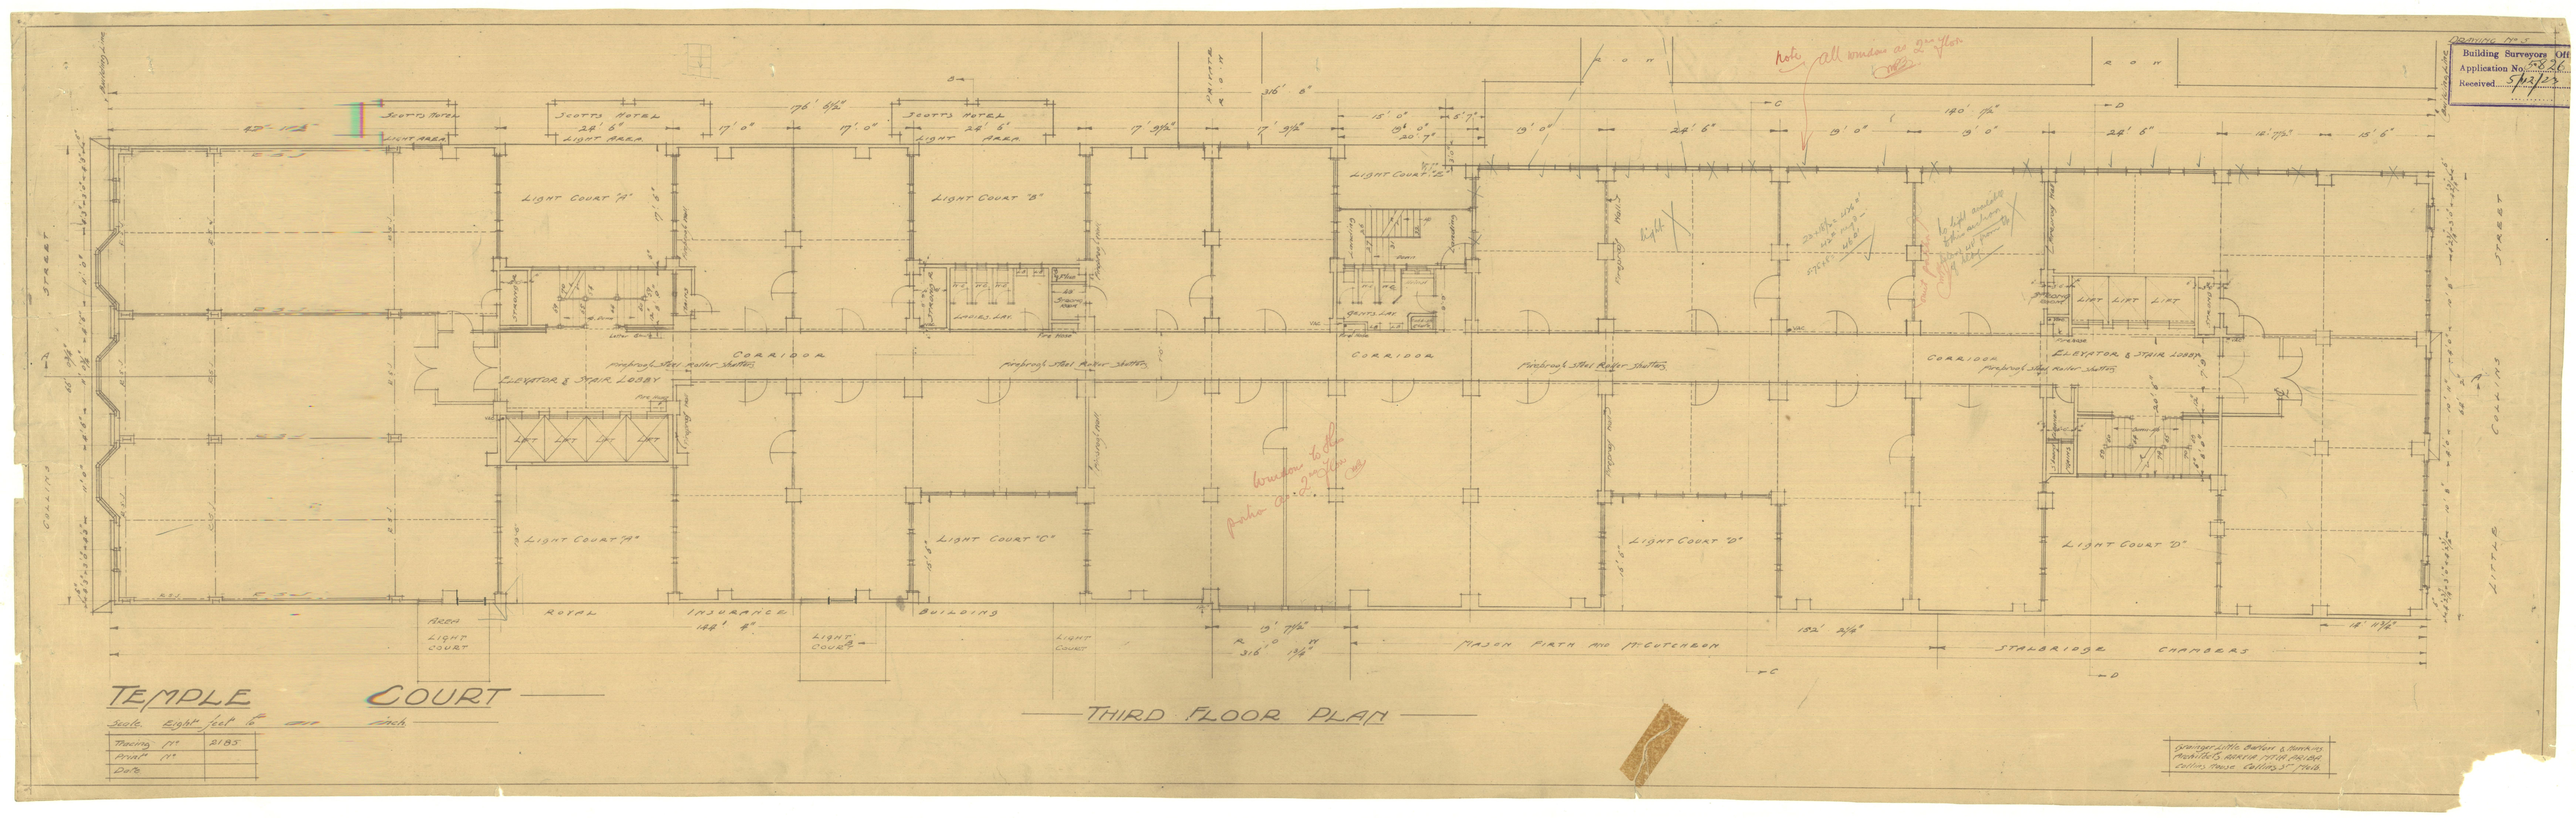
Building Surveyors Office
Application No. 7826
Received 5 MAY 23
Drawing No. 5
Note all windows as 2nd floor
SCOTTS HOTEL
LIGHT AREA
SCOTTS HOTEL 24' 6" LIGHT AREA
SCOTTS HOTEL 24' 6" LIGHT AREA
LIGHT COURT "A"
LIGHT COURT "B"
LIGHT COURT "E"
CORRIDOR
Fireproof Steel Roller Shutter
ELEVATOR & STAIR LOBBY
LIFT
LIGHT COURT "A"
LIGHT COURT "C"
LIGHT COURT "D"
LADIES LAV.
GENTS LAV.
Fire Hose
Fire Hydrant
Sprinkler Valve
Window to the porches on 2nd floor only
to kitchenette
ROYAL INSURANCE BUILDING
AREA LIGHT COURT
LIGHT COURT
MASON FIRTH AND McCUTCHEON
STALBRIDGE CHAMBERS
COLLINS STREET
LITTLE COLLINS STREET
TEMPLE COURT
THIRD FLOOR PLAN
Scale. Eight feet to one inch
Tracing No. 2185
Print No.
Date
Grainger Little Barker & Hawkins
Architects, Martin Place, Sydney

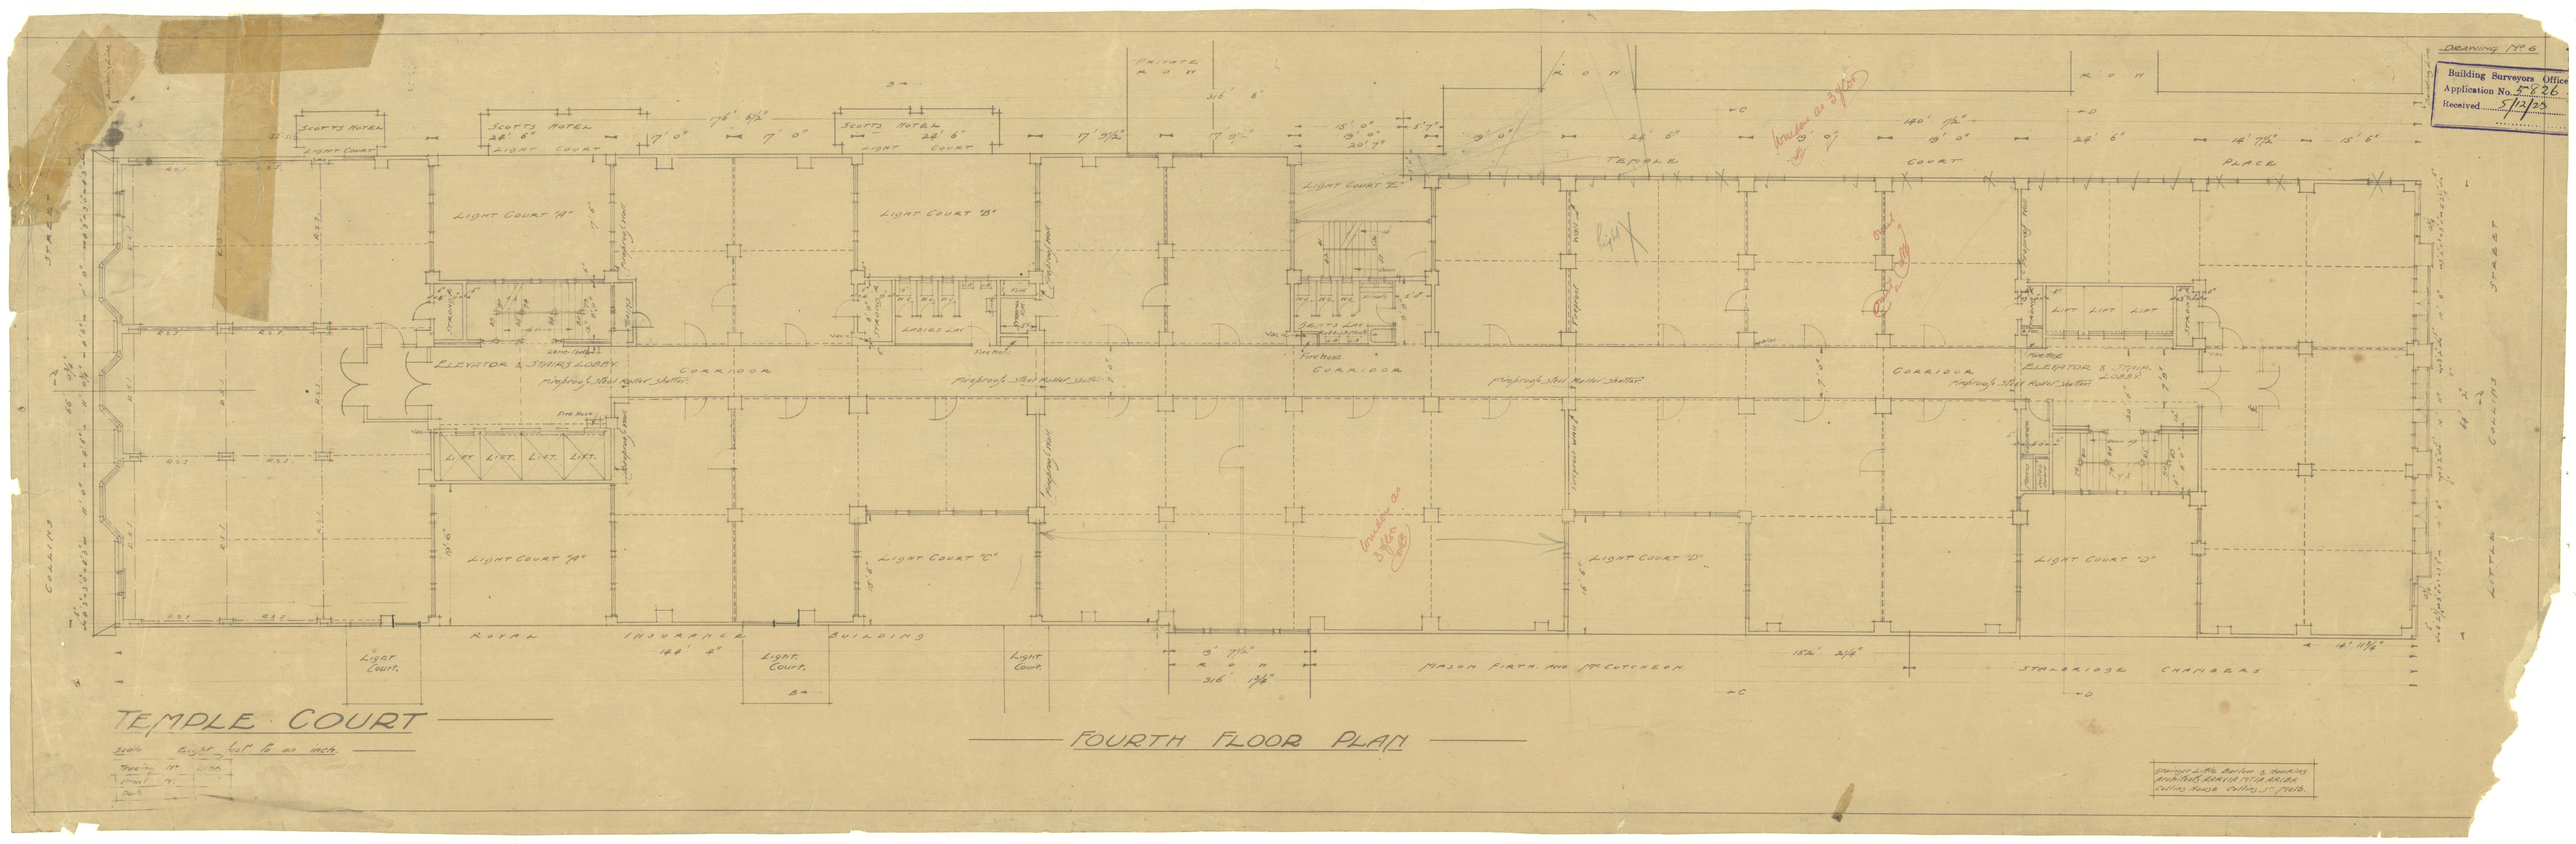

Grainger & Mc Bryde & Hawkins
Architects Adelaide & Melbourne
Collins House Collins St Melb.

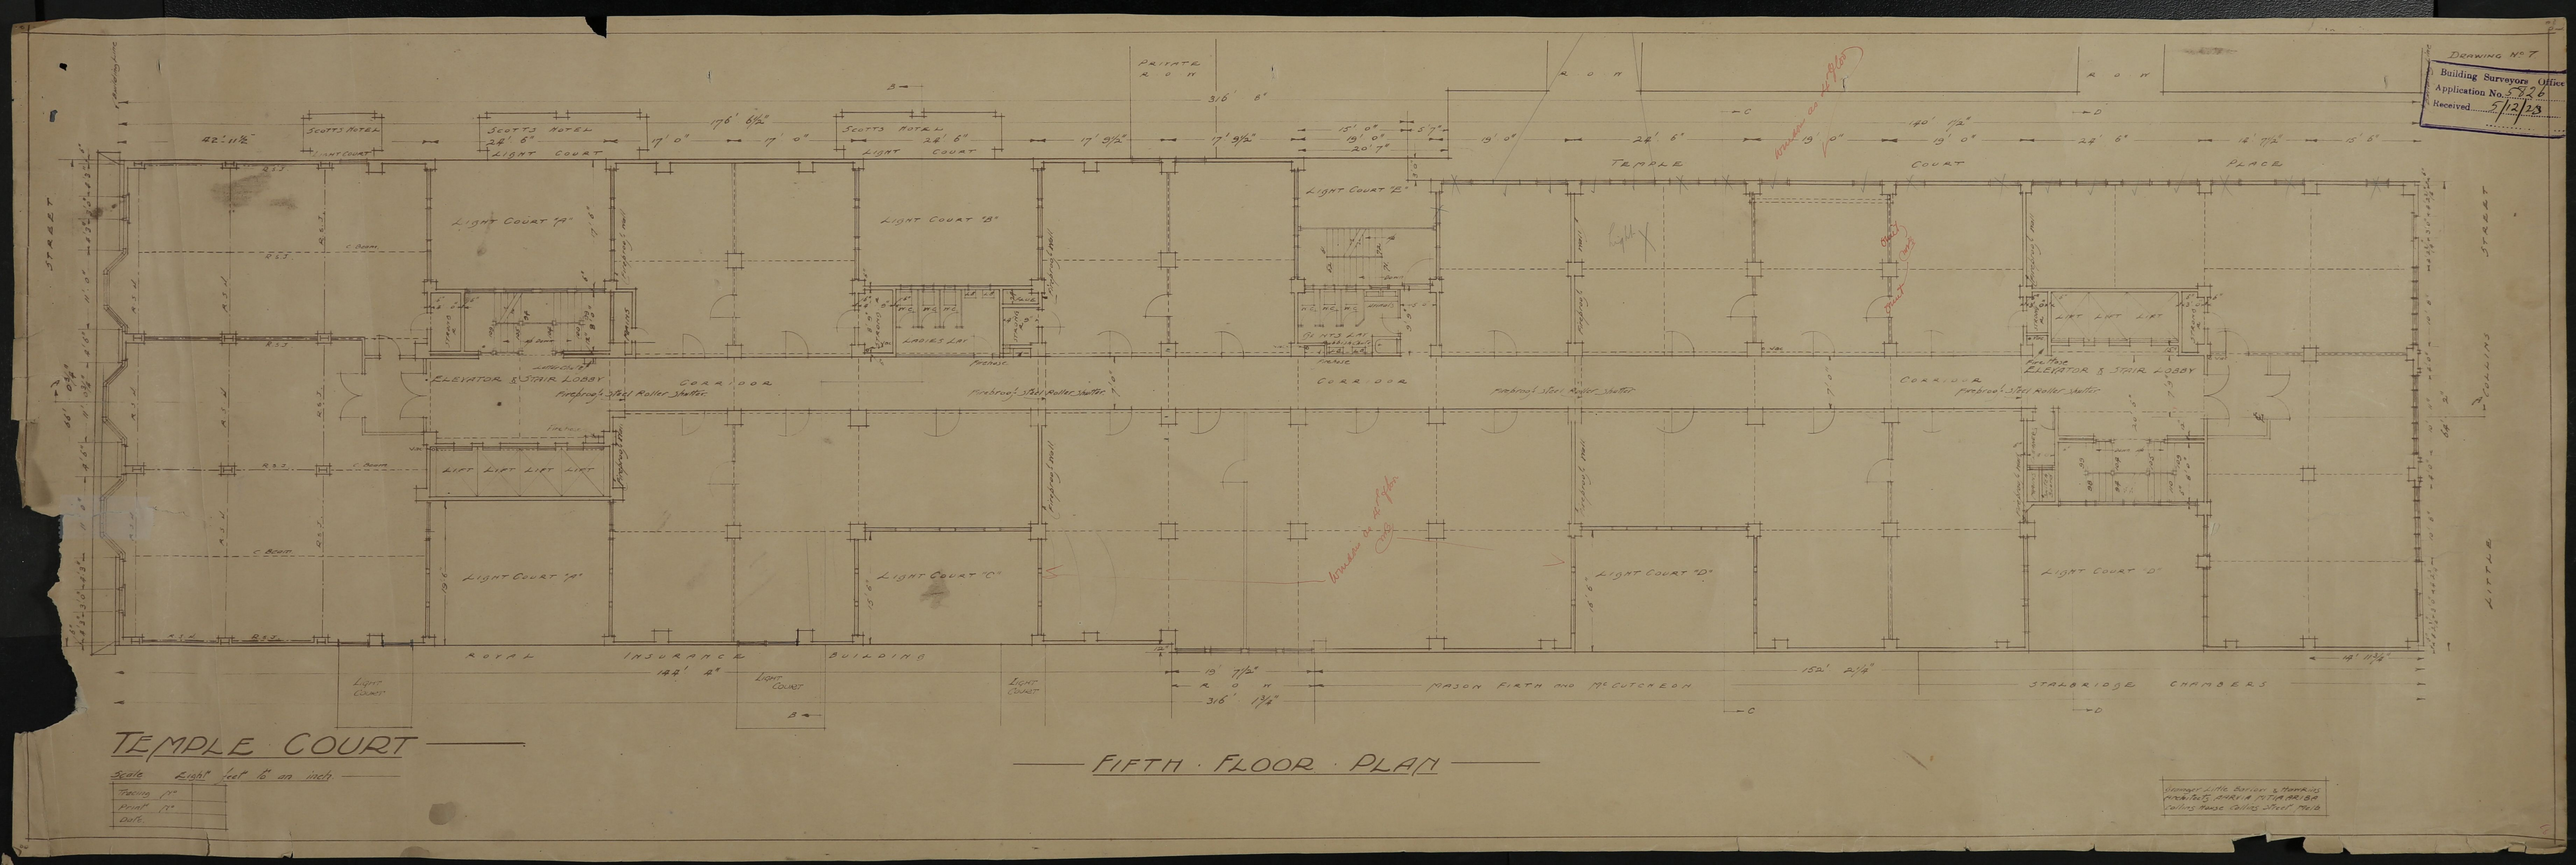
Drawing No 7
Building Surveyors Office
Application No. 5326
Received 5/12/23
SCOTTS HOTEL
LIGHT COURT
PRIVATE ROOM
TEMPLE COURT PLACE
STRAND
LITTLE COLLINS STREET
Light Court "A"
Light Court "B"
Light Court "C"
Light Court "D"
Light Court "E"
Light Court "F"
ELEVATOR & STAIR LOBBY
Fireproof Steel Roller Shutter
CORRIDOR
LIFT
LADIES LAV
GENTS LAV
ROYAL INSURANCE BUILDING
MASON FIRTH AND McCUTCHEON
STALBRIDGE CHAMBERS
TEMPLE COURT
Scale Eight feet to an inch
Tracing
Print
Date
FIFTH FLOOR PLAN
Yeomans Little Bassett & Hawkins
Architects, Adelaide, South Australia
Swanston Street Melbourne

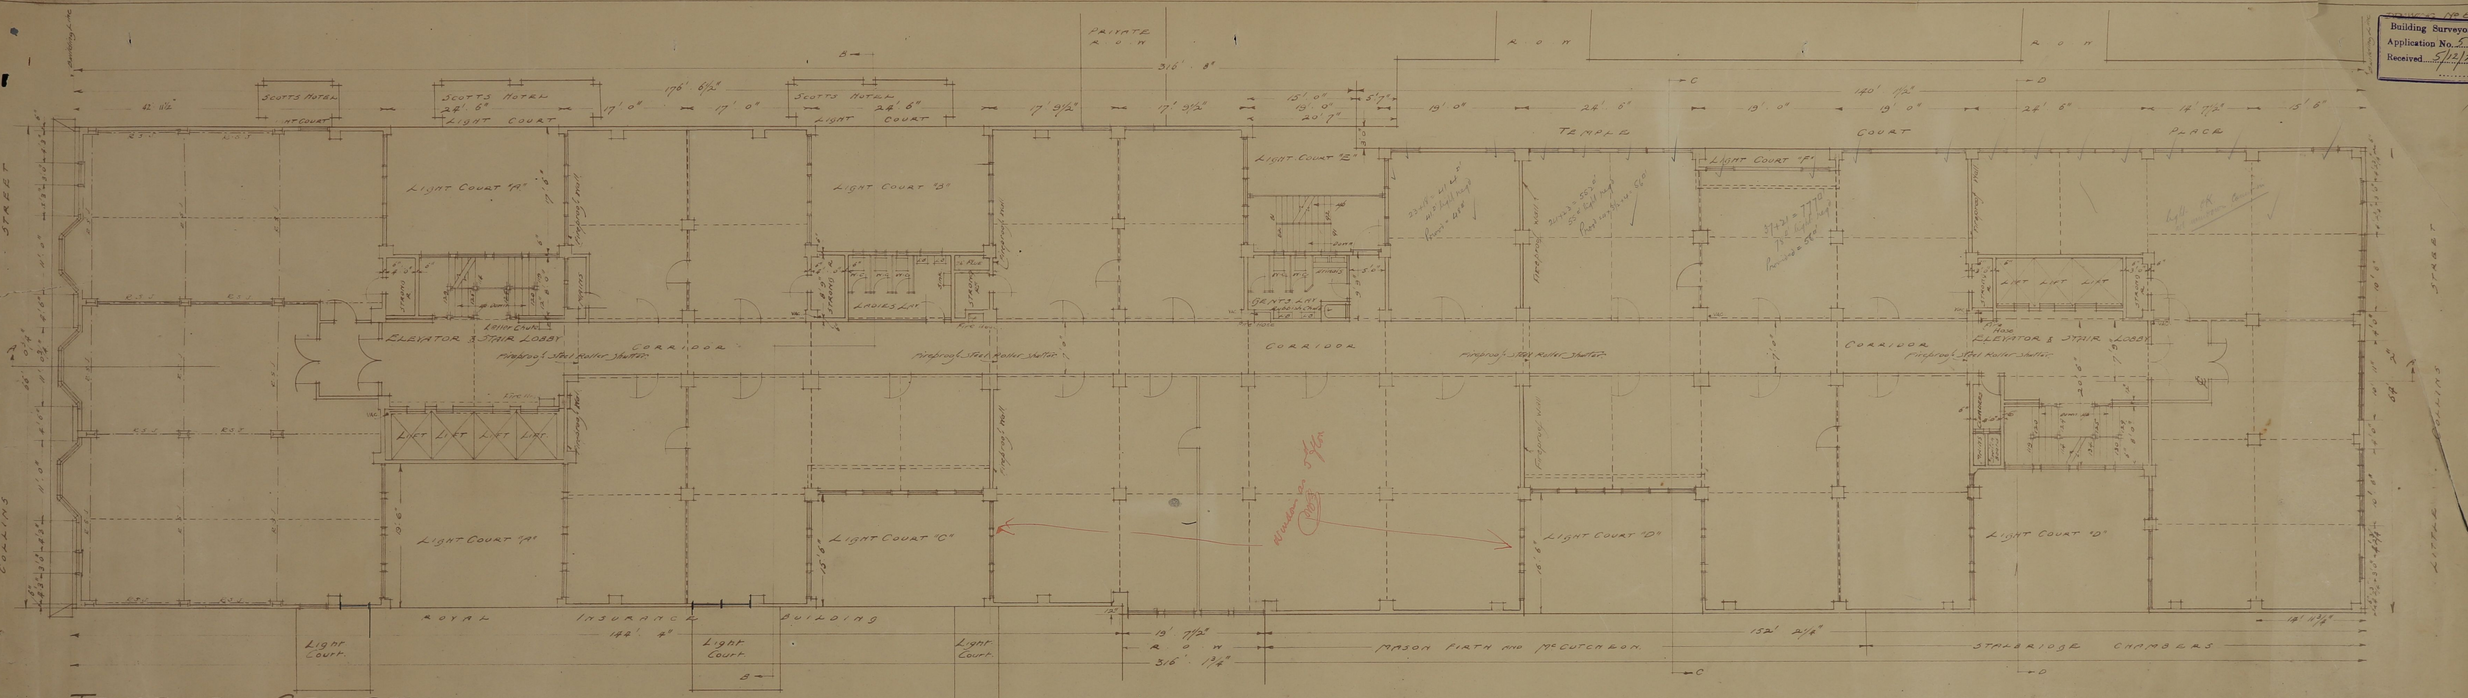

TEMPLE COURT

SIXTH FLOOR PLAN

Scale Eight feet to an inch.

Tracing 17"	
Print 12"	
Date	

SMITH, LITTLE, BUTLER & HAWKINS
ARCHITECTS, MELBOURNE
OFFICE FROM LATE 37 ST. KILDA

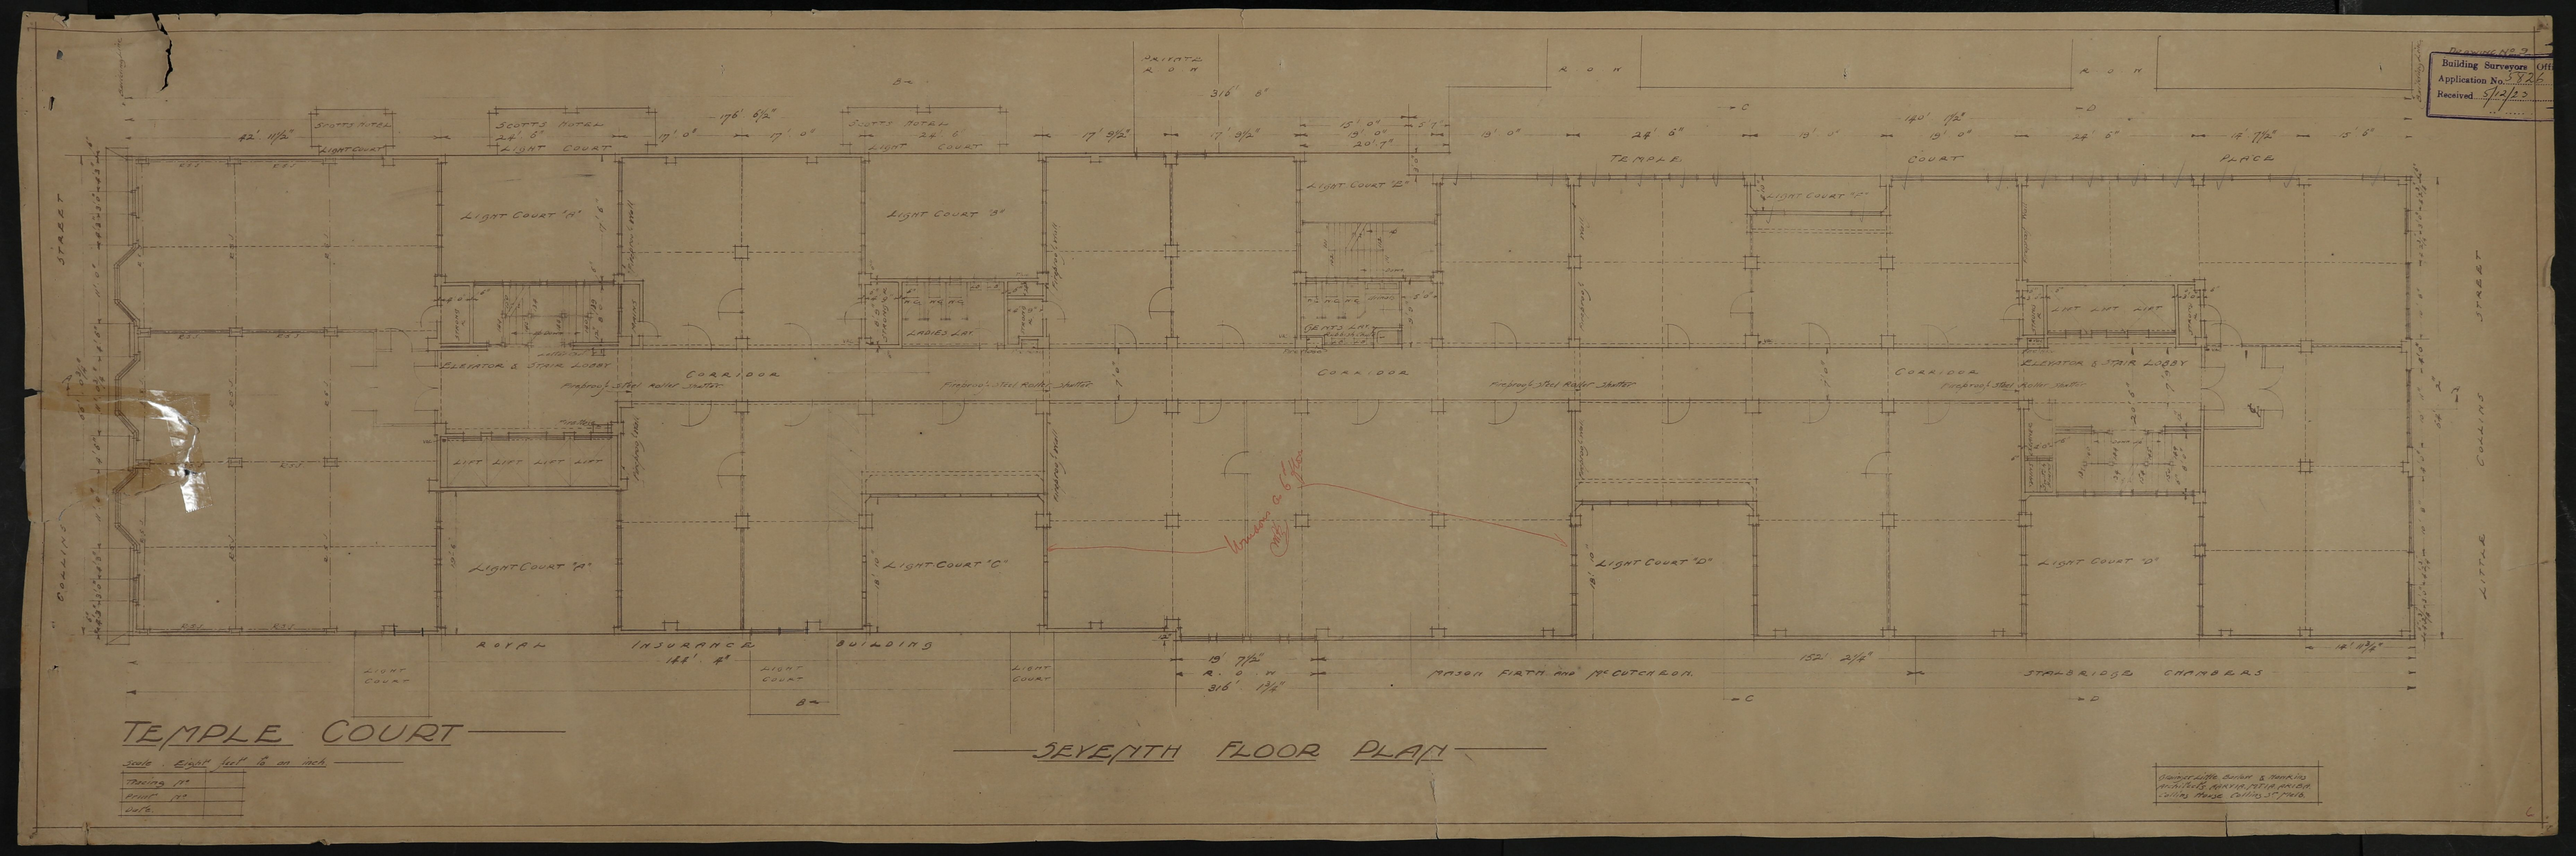
Building Surveyors Office
Application No. 3826
Received 5/12/23
TEMPLE COURT
SEVENTH FLOOR PLAN
Scale: Eight feet to an inch.
Tracing No
Print No
Date
Lawrence Little, Sinclair & Hawkins
Architects, Adelaide, Australia
Collins House, Collins St. Melb.
ROYAL INSURANCE BUILDING
MASON FIRTH and McCUTCHEON
STALBRIDGE CHAMBERS
TEMPLE COURT
LITTLE COLLINS STREET
COLLINS STREET
LIGHT COURT "A"
LIGHT COURT "B"
LIGHT COURT "C"
LIGHT COURT "D"
LIGHT COURT "E"
LIGHT COURT "F"
LIGHT COURT "G"
LIGHT COURT "H"
CORRIDOR
ELEVATOR & STAIR LOBBY
LIFT LIFT LIFT LIFT
LADIES LAT
GENTS LAT
SCOTTS HOTEL
LIGHT COURT
PRIVATE ROOM
R O H
Fireproof Steel Roller Shutter
Fireproof Steel Roller Shutter
Fireproof Steel Roller Shutter

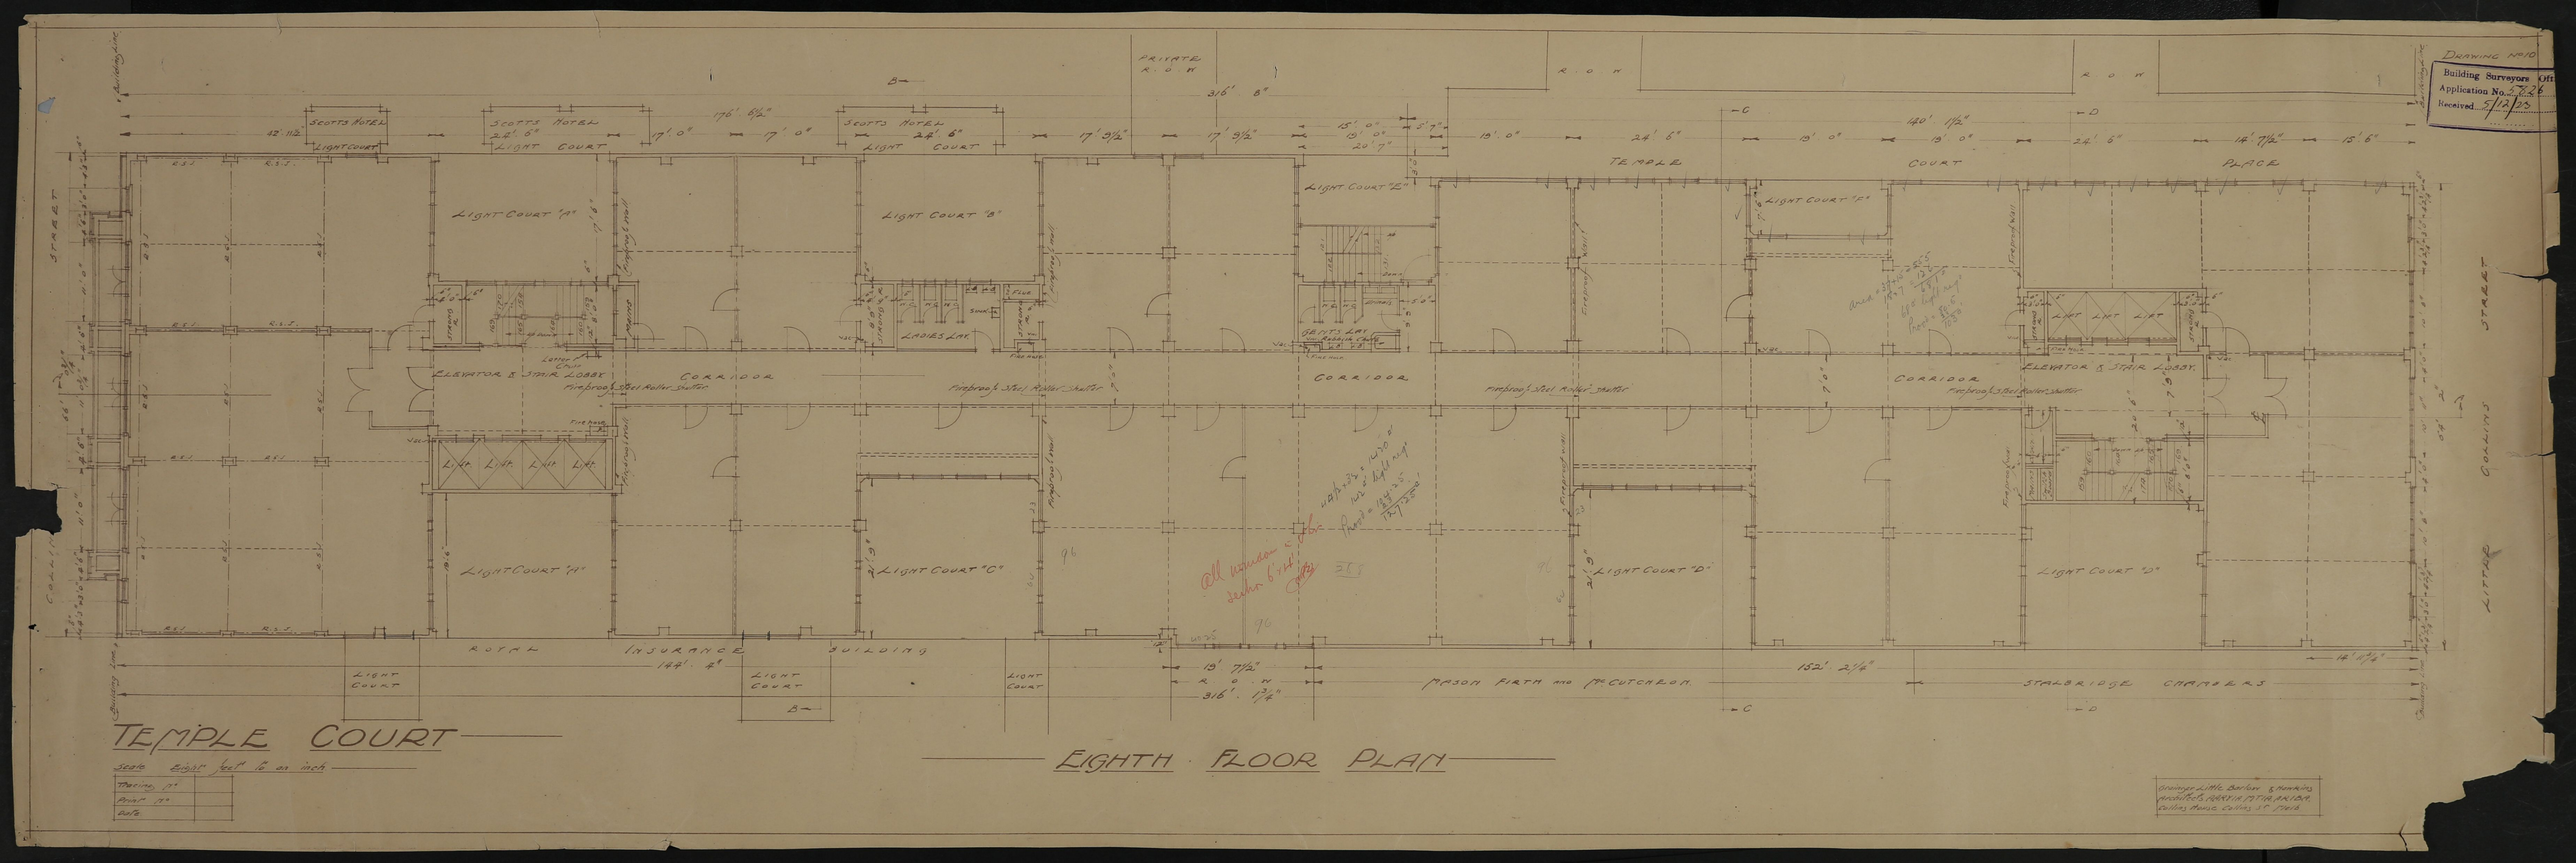
Drawing No 10
Building Surveyors Office
Application No. 2726
Received 5/12/23
SCOTTS HOTEL
LIGHT COURT
PRIVATE R.O.W
316' 8"
R.O.W
TEMPLE COURT PLACE
140' 1½"
LIGHT COURT "A"
LIGHT COURT "B"
LIGHT COURT "E"
LIGHT COURT "F"
LIGHT COURT "G"
LIGHT COURT "C"
LIGHT COURT "D"
ELEVATOR & STAIR LOBBY
CORRIDOR
Fireproof Steel Roller Shutter
LADIES LAT
GENTS LAT
LIFT
STREET
COLLINS
LITTLE
ROYAL INSURANCE BUILDING
144' 4"
MASON FIRTH and MCCUTCHEON
152' 2½"
STALBRIDGE CHAMBERS
316' 1¾"
TEMPLE COURT
EIGHTH FLOOR PLAN
Scale Eight feet to an inch
Tracing
Print
Date
Grainger Little Barker & Hennessy
Architects, Melbourne

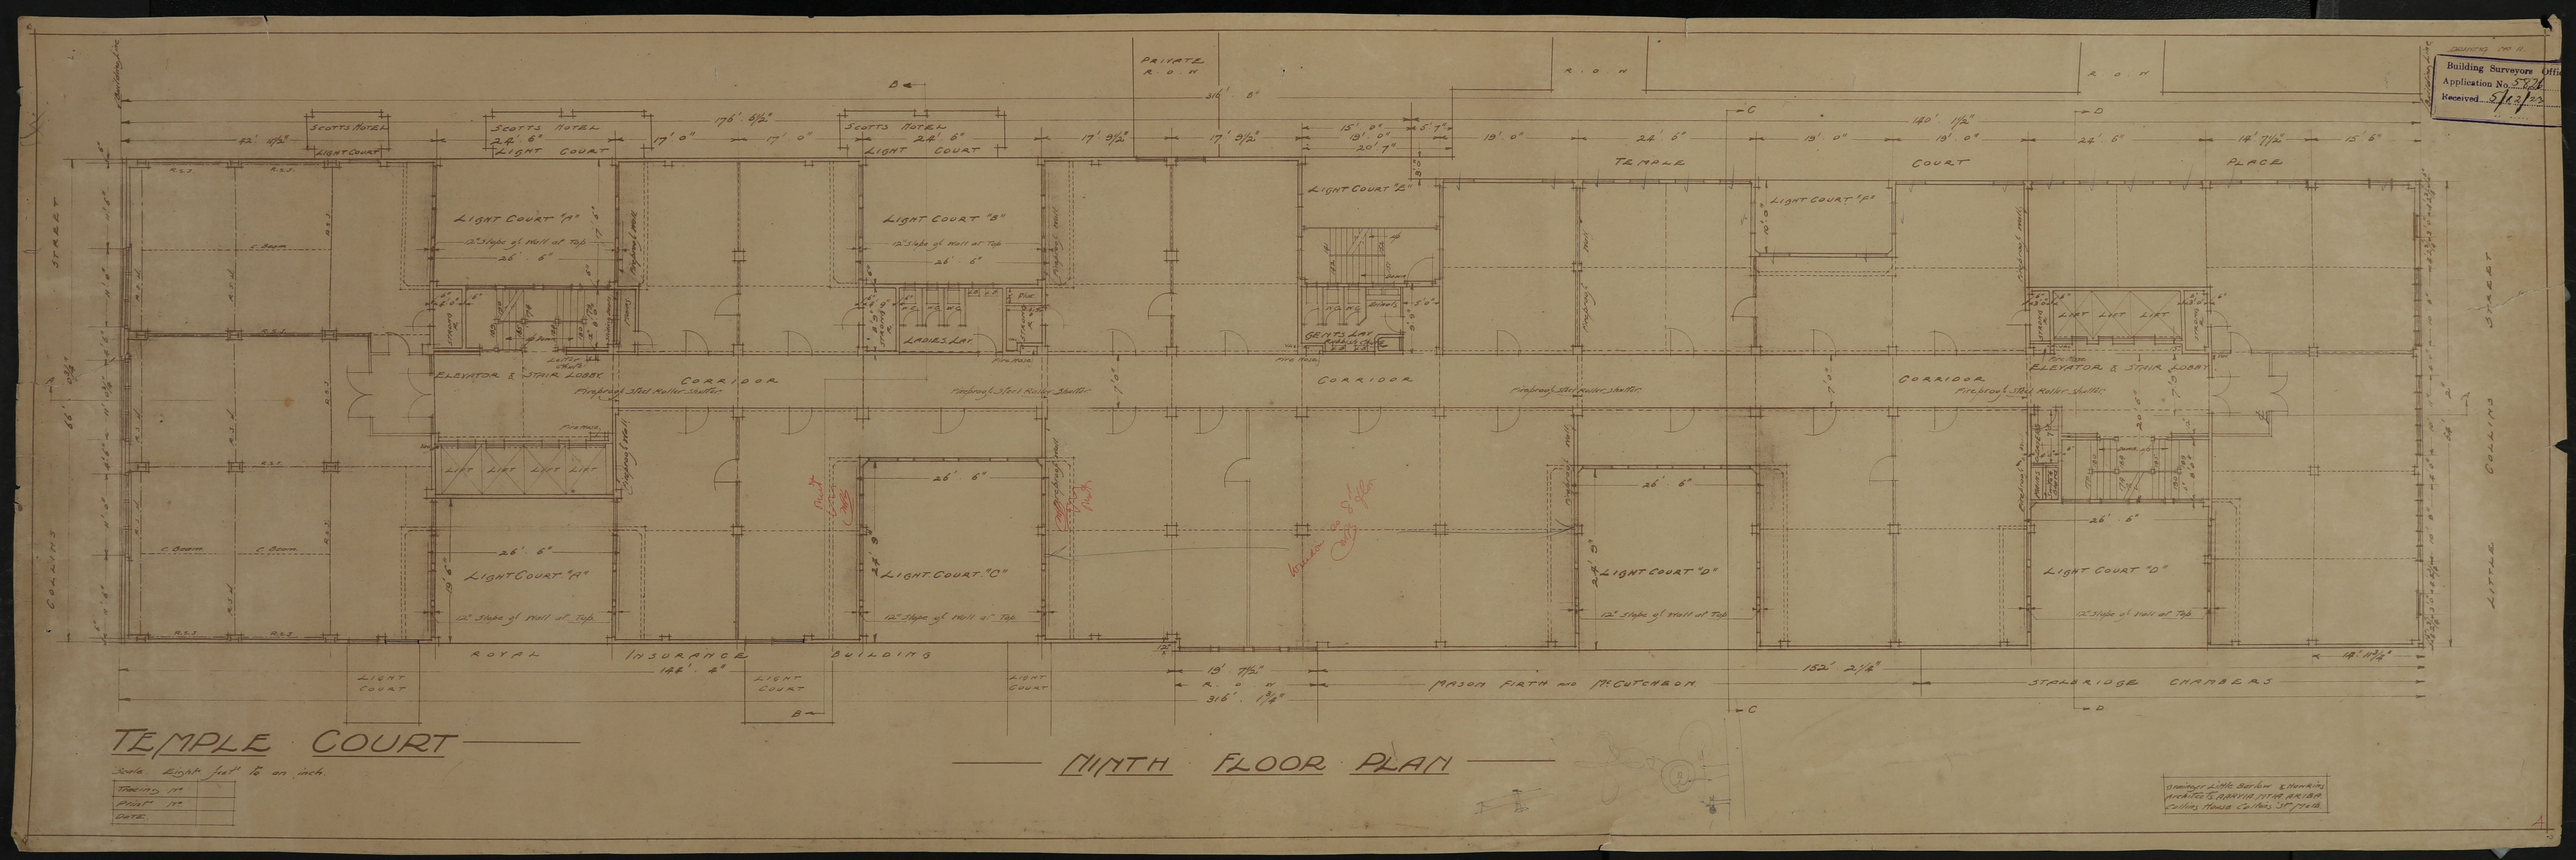
Building Surveyors Office
Application No. 5578
Received 5/12/24
PRIVATE R.O.W
SCOTTS HOTEL
LIGHT COURT
LIGHT COURT "A"
LIGHT COURT "B"
LIGHT COURT "C"
LIGHT COURT "D"
LIGHT COURT "E"
LIGHT COURT "F"
LADIES LAT
GENTS LAT
ELEVATOR & STAIR LOBBY
CORRIDOR
Fireproof Steel Roller Shutter
LIFT
TEMPLE COURT
COLLINS STREET
LITTLE COLLINS STREET
ROYAL INSURANCE BUILDING
MASON FIRTH and McCUTCHEON
STALRIDGE CHAMBERS
R.O.W
316' 8"
316' 1¾"
152' 2½"
176' 6½"
142' 4"
Scale Eight feet to an inch.
TRACING
PRINT
DATE.
TEMPLE COURT
NINTH FLOOR PLAN
Draughtsmen Little Barlow Drawing
Masters & Printers, 17 & 19 Collins
Street, Melbourne.

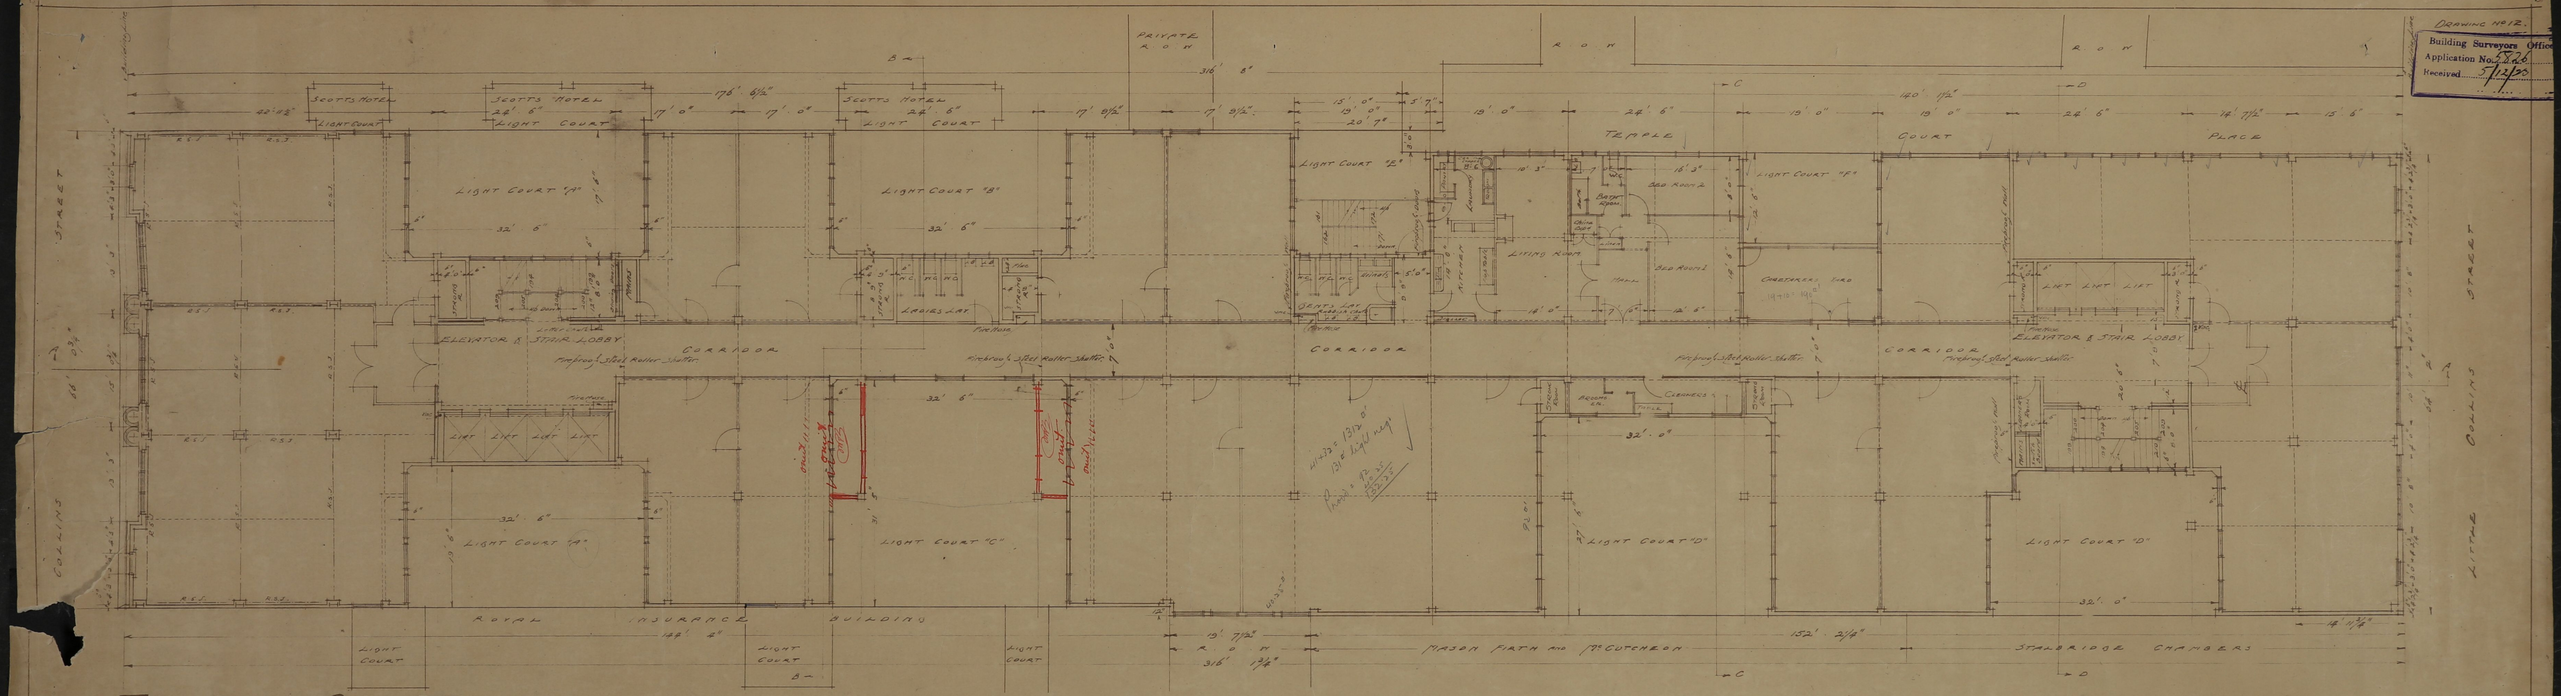

TEMPLE COURT

Scale Eight feet to an inch

Tracing No
Print No
Date

TENTH FLOOR PLAN

Harvey Little Barker & Hawkins
Architects Adelaide & Perth
Building Surveyors Sydney

3.

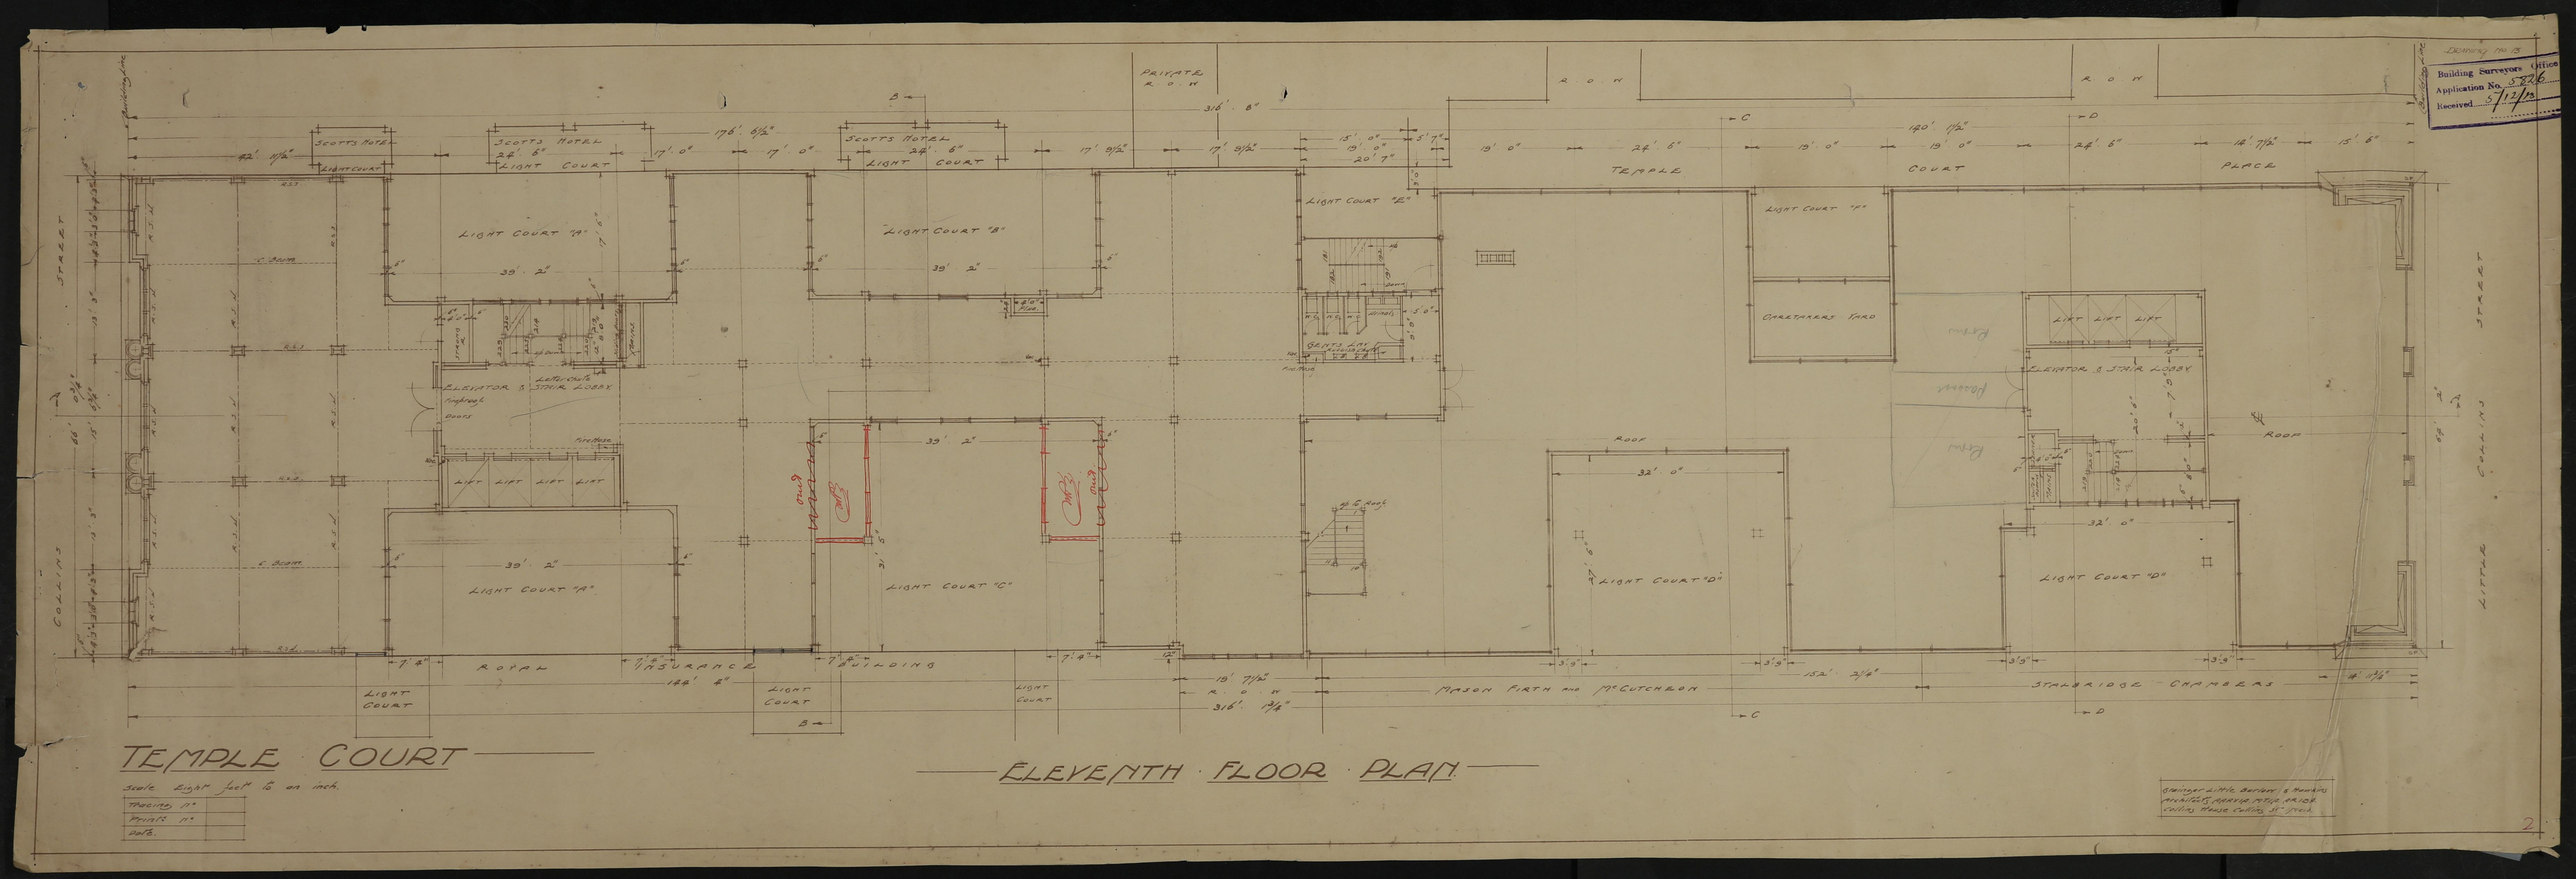
Drawing No 13
Building Surveyors Office
Application No. 5326
Received 5/12/11
COLLINS STREET
LITTLE COLLINS STREET
SCOTTS HOTEL
LIGHT COURT
LIGHT COURT "A"
LIGHT COURT "B"
LIGHT COURT "C"
LIGHT COURT "D"
LIGHT COURT "E"
LIGHT COURT "F"
PRIVATE R.O.W
R.O.W
TEMPLE COURT PLACE
CARETAKERS YARD
ELEVATOR & STAIR LOBBY
LIFT LIFT LIFT
ROOF
ROYAL INSURANCE BUILDING
MASON FIRTH and McCUTCHEON
STALBRIDGE CHAMBERS
TEMPLE COURT
ELEVENTH FLOOR PLAN
Scale Eight feet to an inch.
Tracing No
Print No
Date

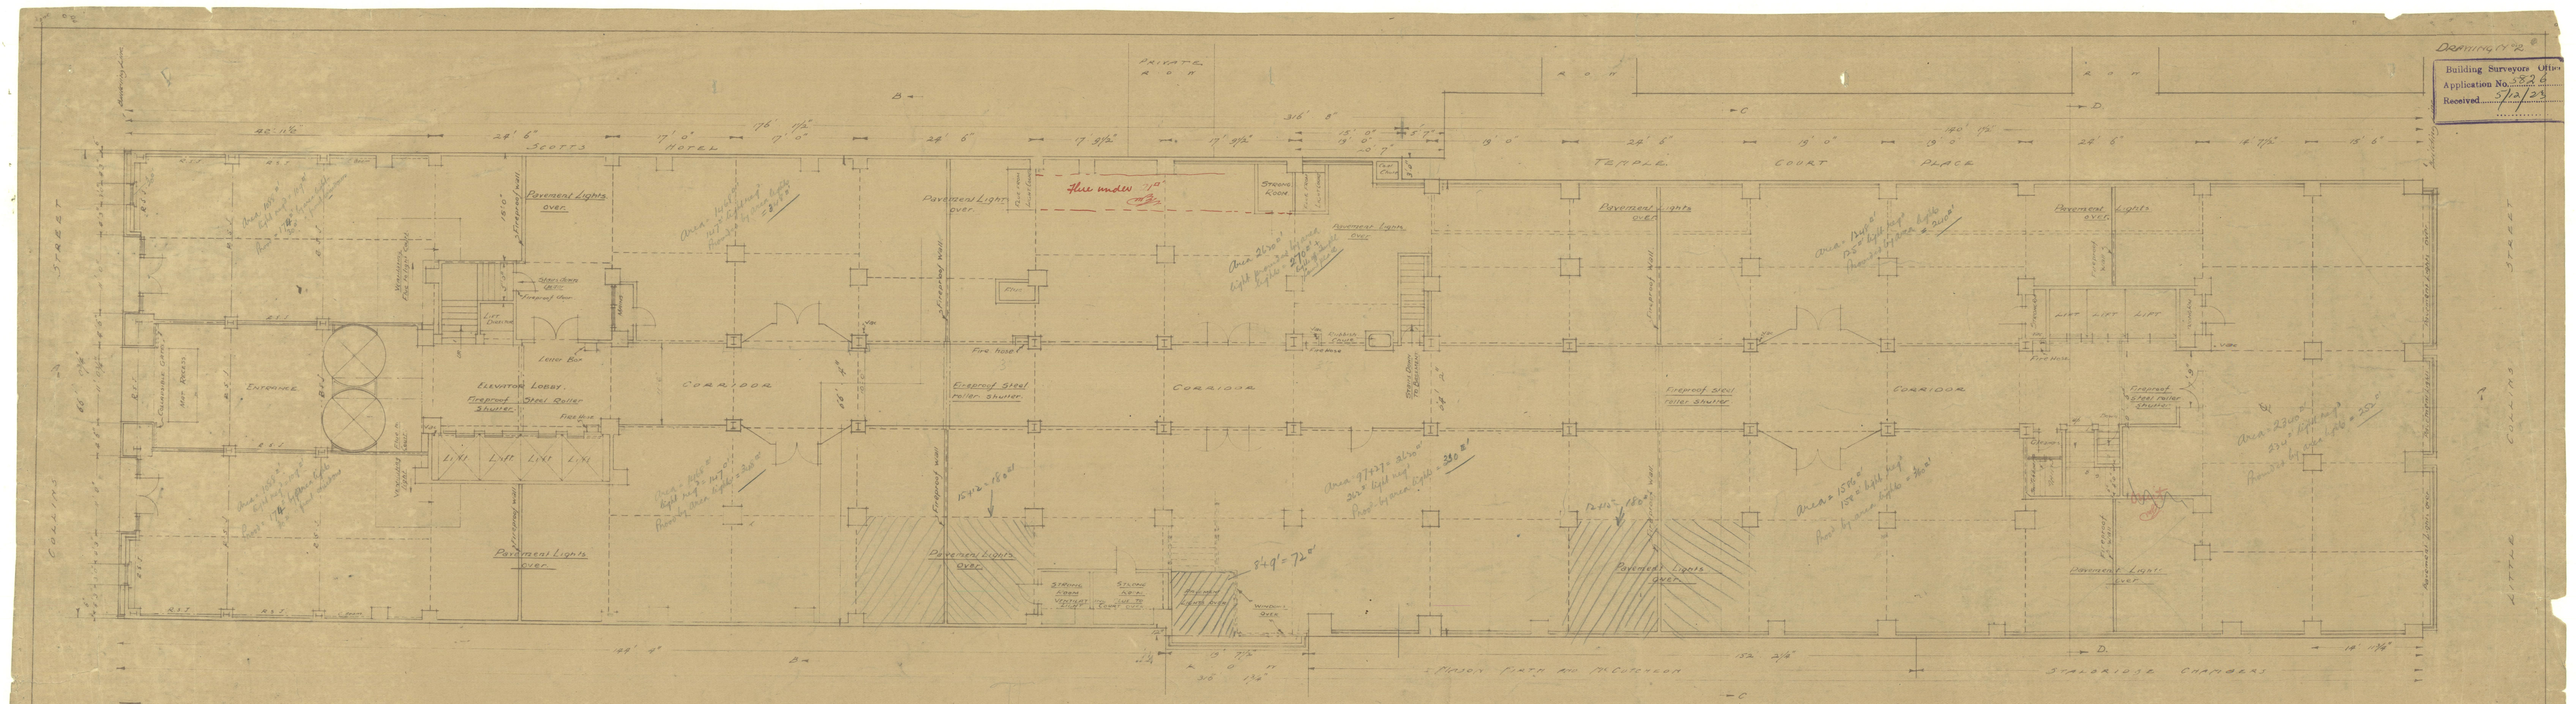

TEMPLE COURT

Scale Eight feet to an inch.

GROUND FLOOR PLAN

Tracing
Drawn
Date

Building Surveyors Office
Application No. 5826
Received 5/10/23

DRAWING No 2

Architects

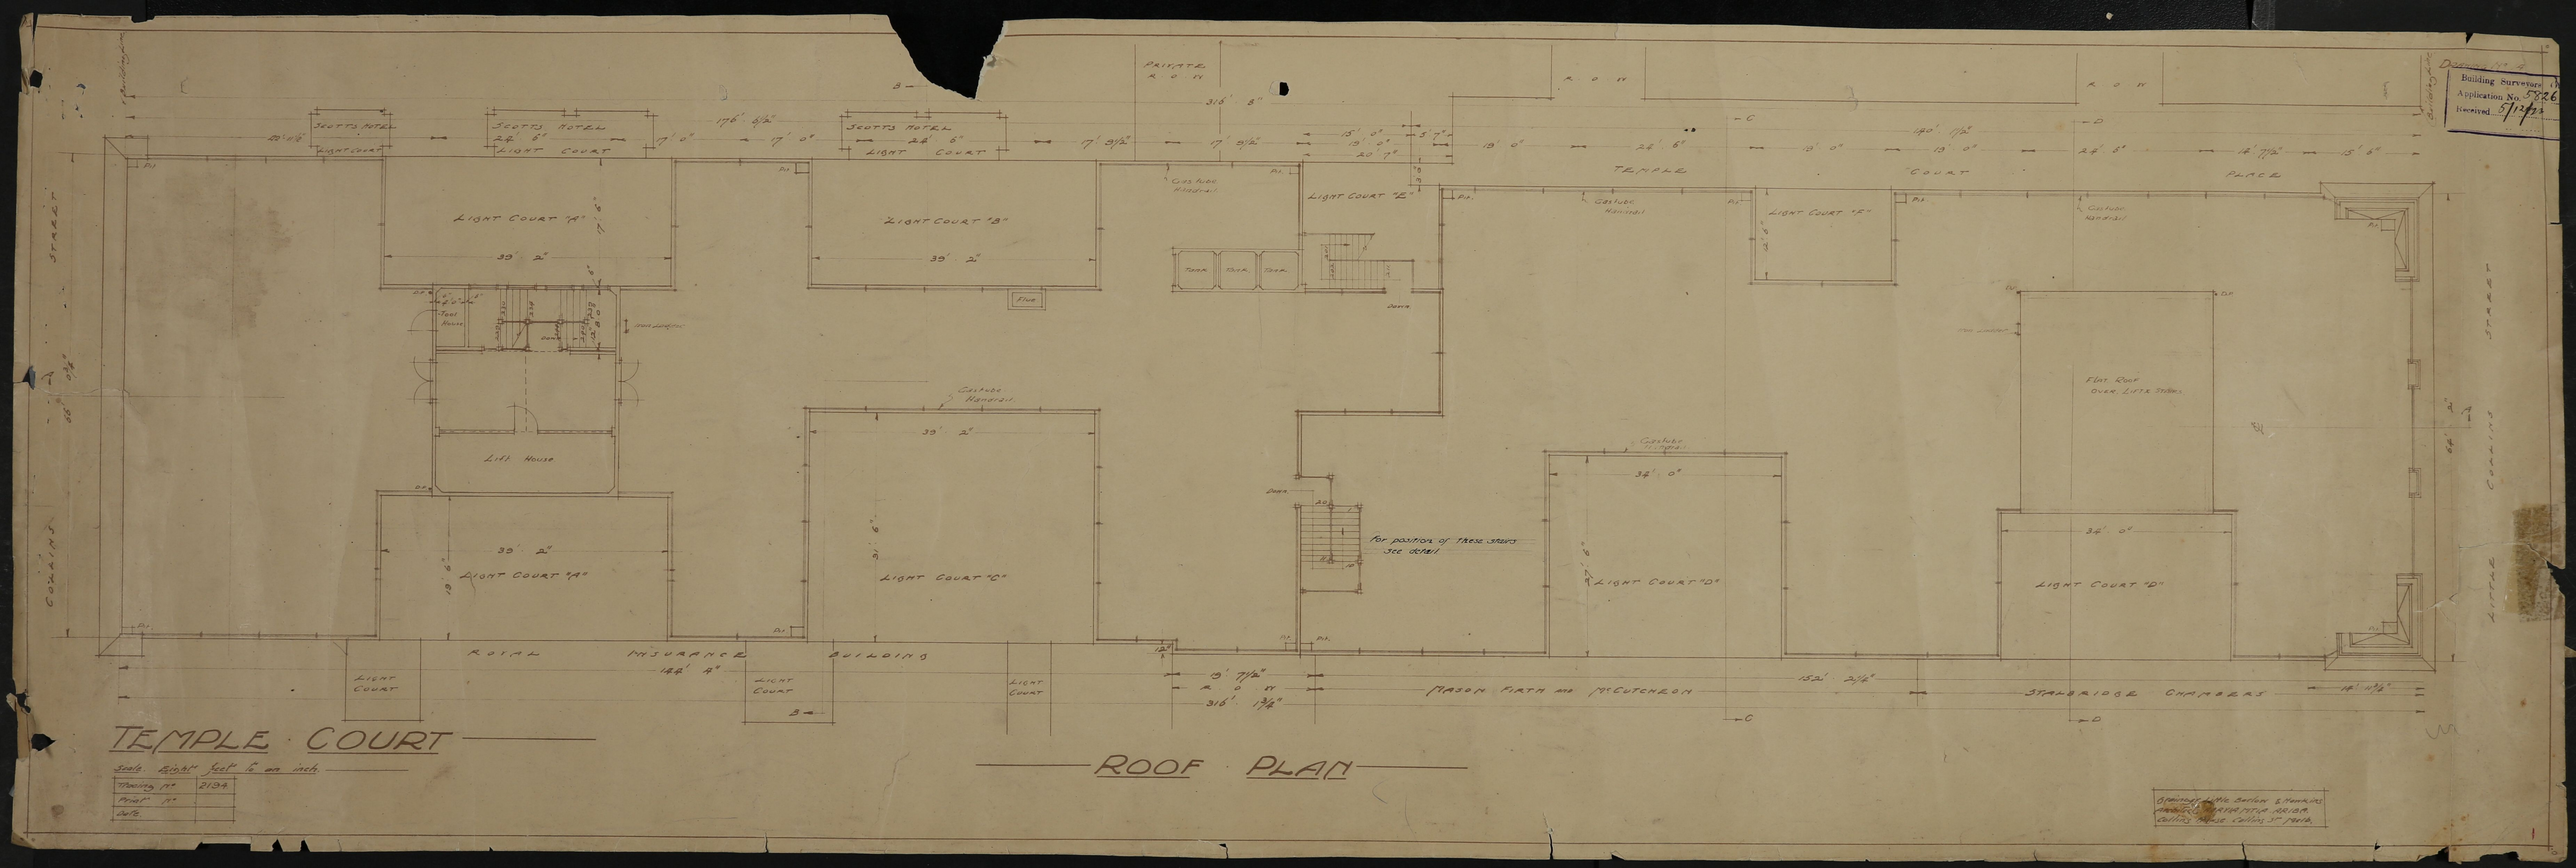

TEMPLE COURT

Scale Eight feet to an inch.

Drawing No	2194
Print No	
Date	

ROOF PLAN

Building Surveyors Office
Application No. 5926
Received 5/12/23

Approved as to Section 2 Hawkins
Provided Application No. 5926
Collins House Collins St. 1923