TEMPLE COURT.

SCALE: EIGHT FEET TO ONE INCH.

DRAWING NO: 15.

Building Surveyors Office
Application No. 5826
Received 5/12/23

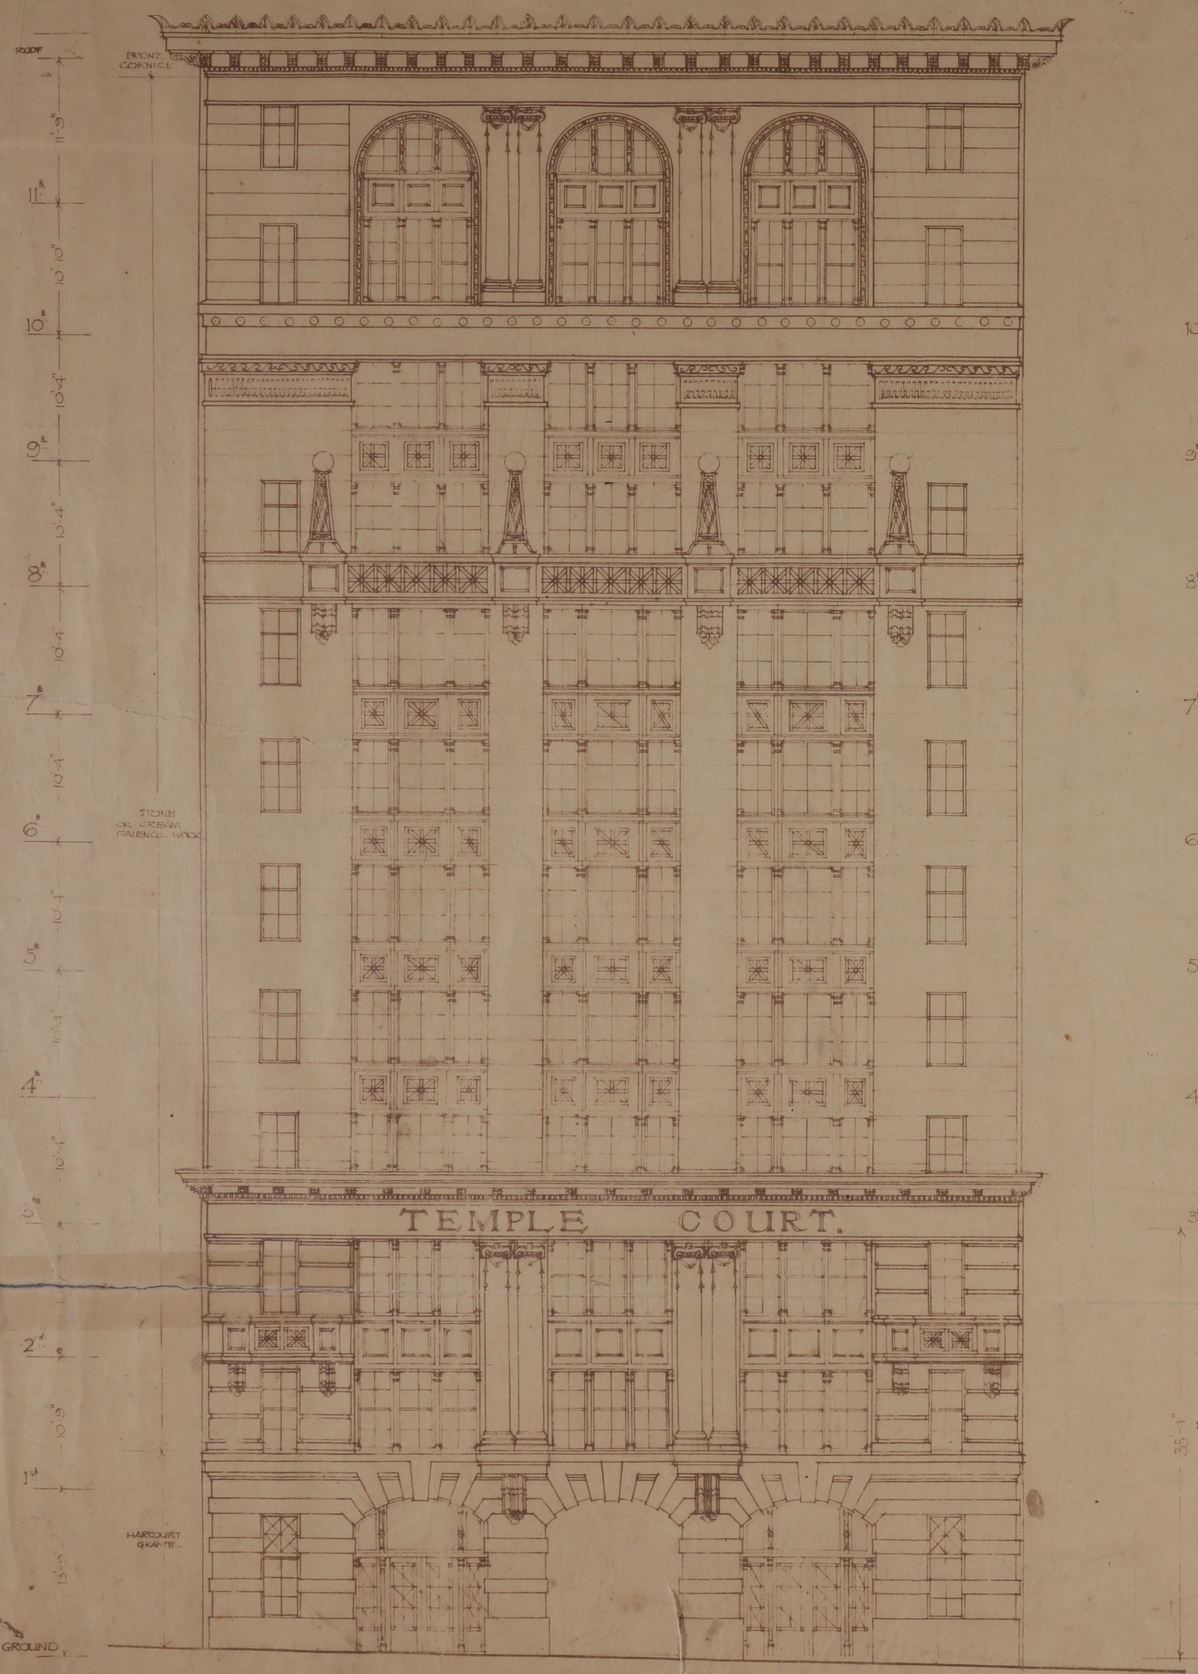

ELEVATION TO COLLINS ST.

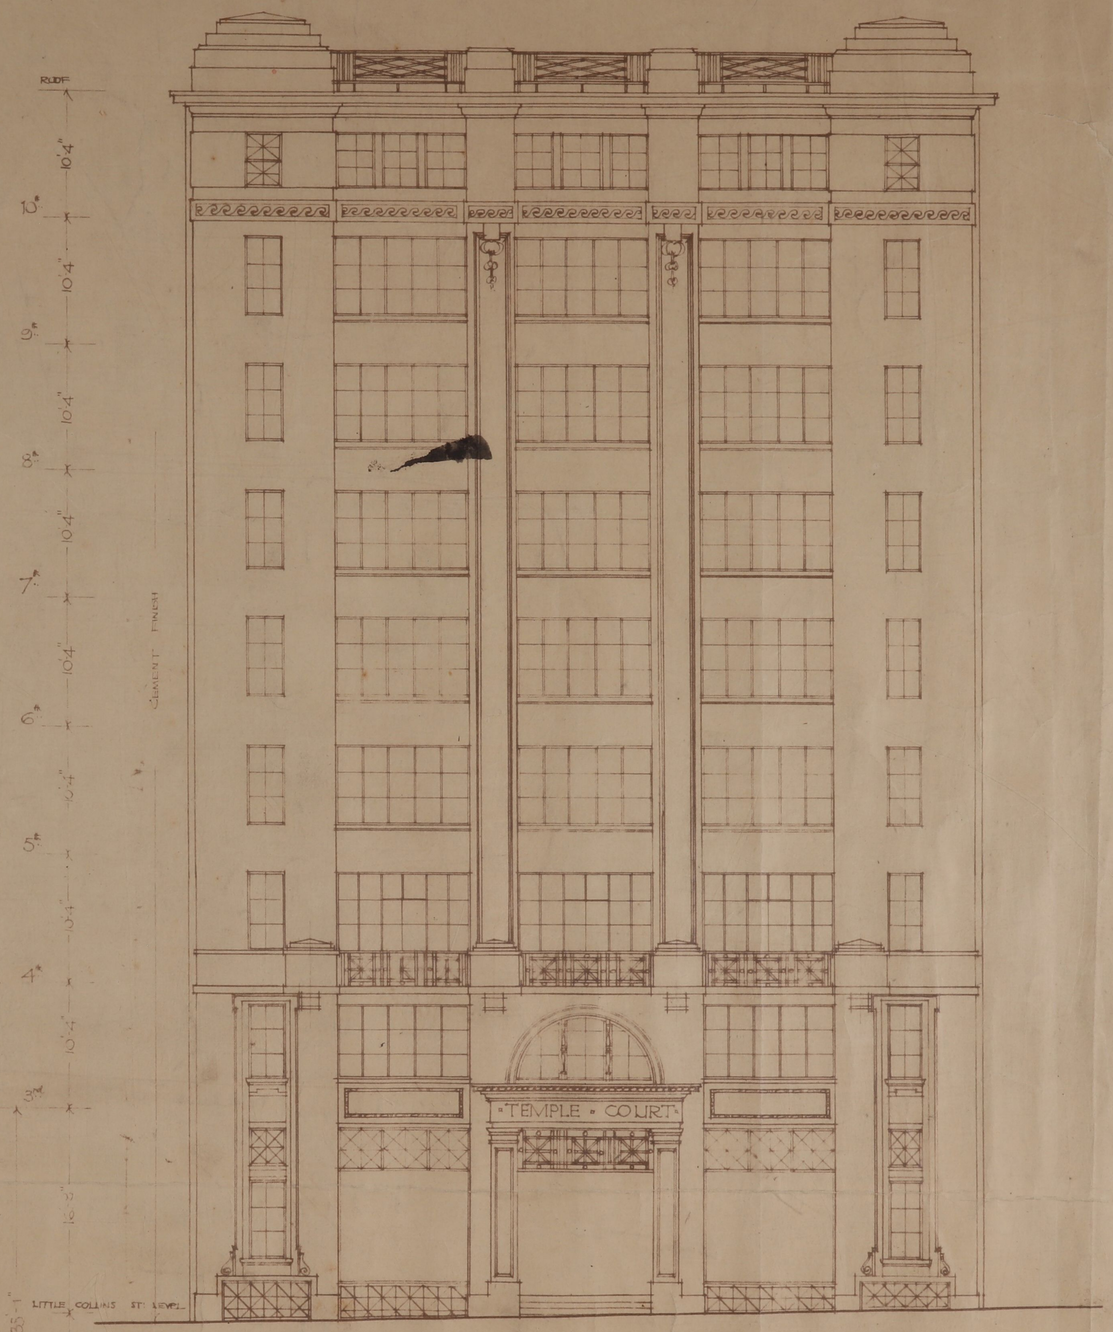

ELEVATION TO LITTLE COLLINS ST.

GRAINGER, LITTLE, BARLOW & HAWKINS
ARCHITECTS: A.A.R.V.I.A. M.T.A. A.M.I.B.A. (Lond.)
COLLINS HOUSE: COLLINS ST. MELBOURNE.

23