DETAIL NO: 5826

# TEMPLE COURT

## INCH SCALE DETAILS
## CORRIDOR PARTITIONS UPPER FLOORS AND PARTITIONS GENERALLY

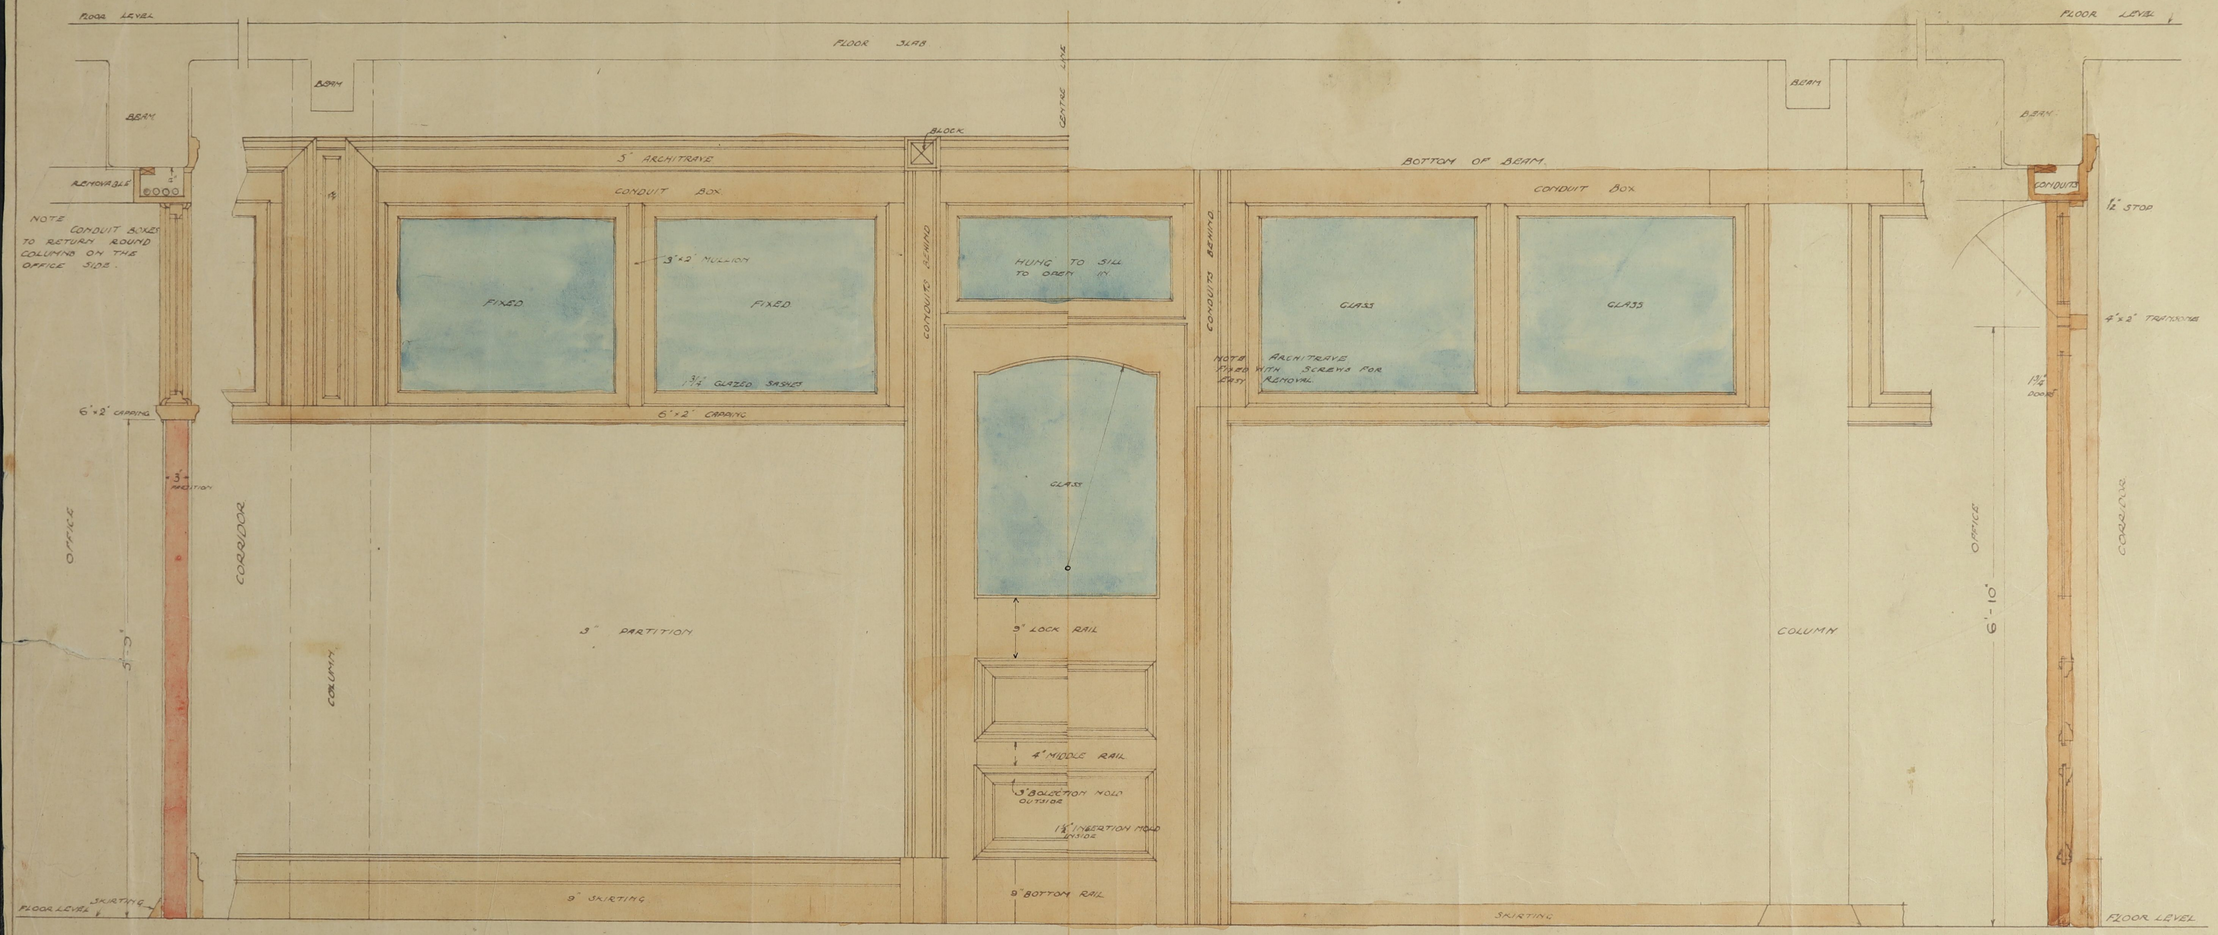


ELEVATION
TO CORRIDOR TO OFFICES.

SECTION

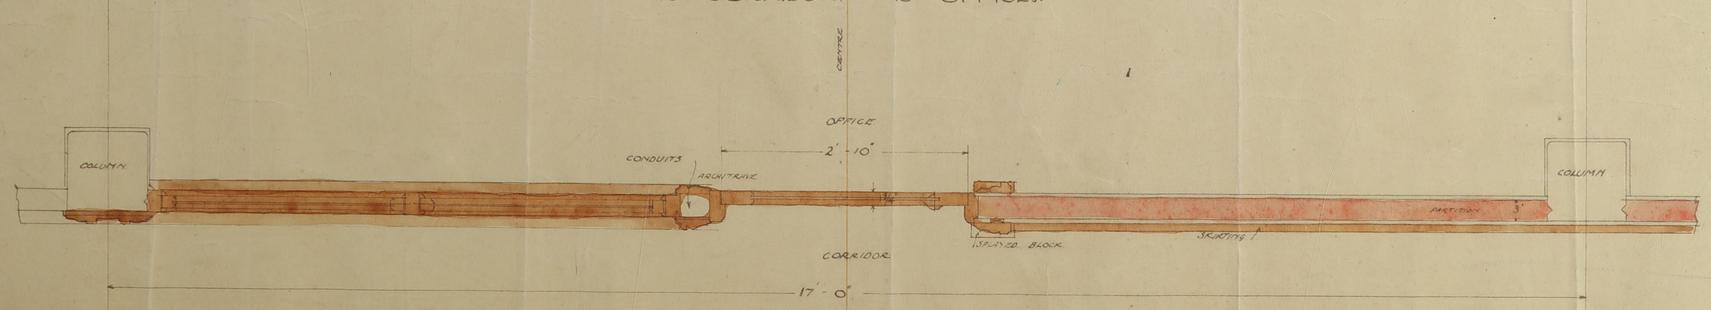


PLAN
THRO' FANLIGHTS THRO' PARTITION.

GRAINGER, LITTLE, BARLOW & HAWKINS
ARCHITECTS. A.R.V.I.A. M.T.I.A. A.R.I.B.A.
COLLINS HOUSE COLLINS ST MELBOURNE.

19