PROPOSED SUBDIVISION of OFFICE "E", SIXTH FLOOR TEMPLE COURT COLLINS ST.

BARLOW & HAWKINS
ARCHITECTS A.R.I.B.A. A.R.V.I.B.A.
TEMPLE COURT MELBOURNE

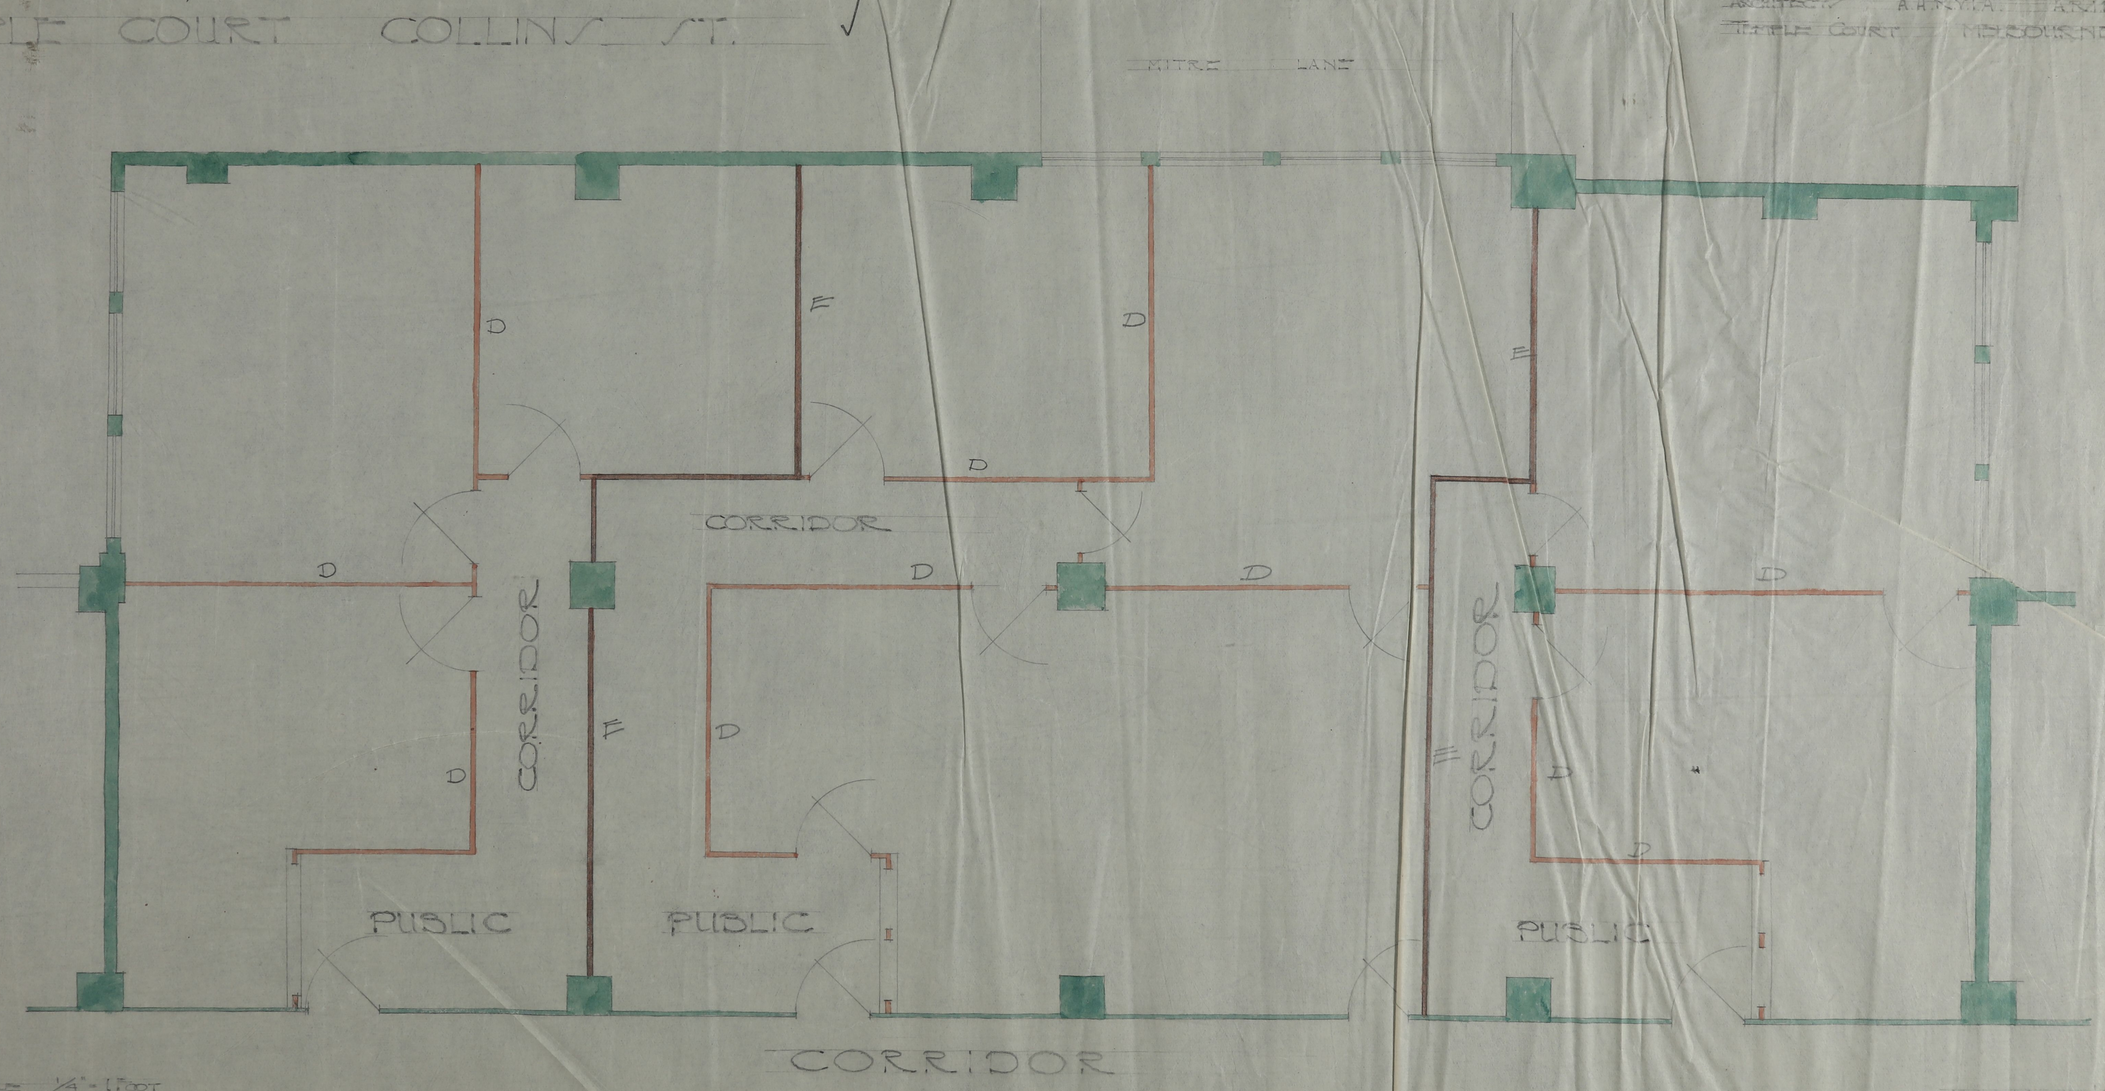

SCALE 1/4" = 1 FOOT

12th May 1926