5826

TEMPLE COURT LIGHT COURTS
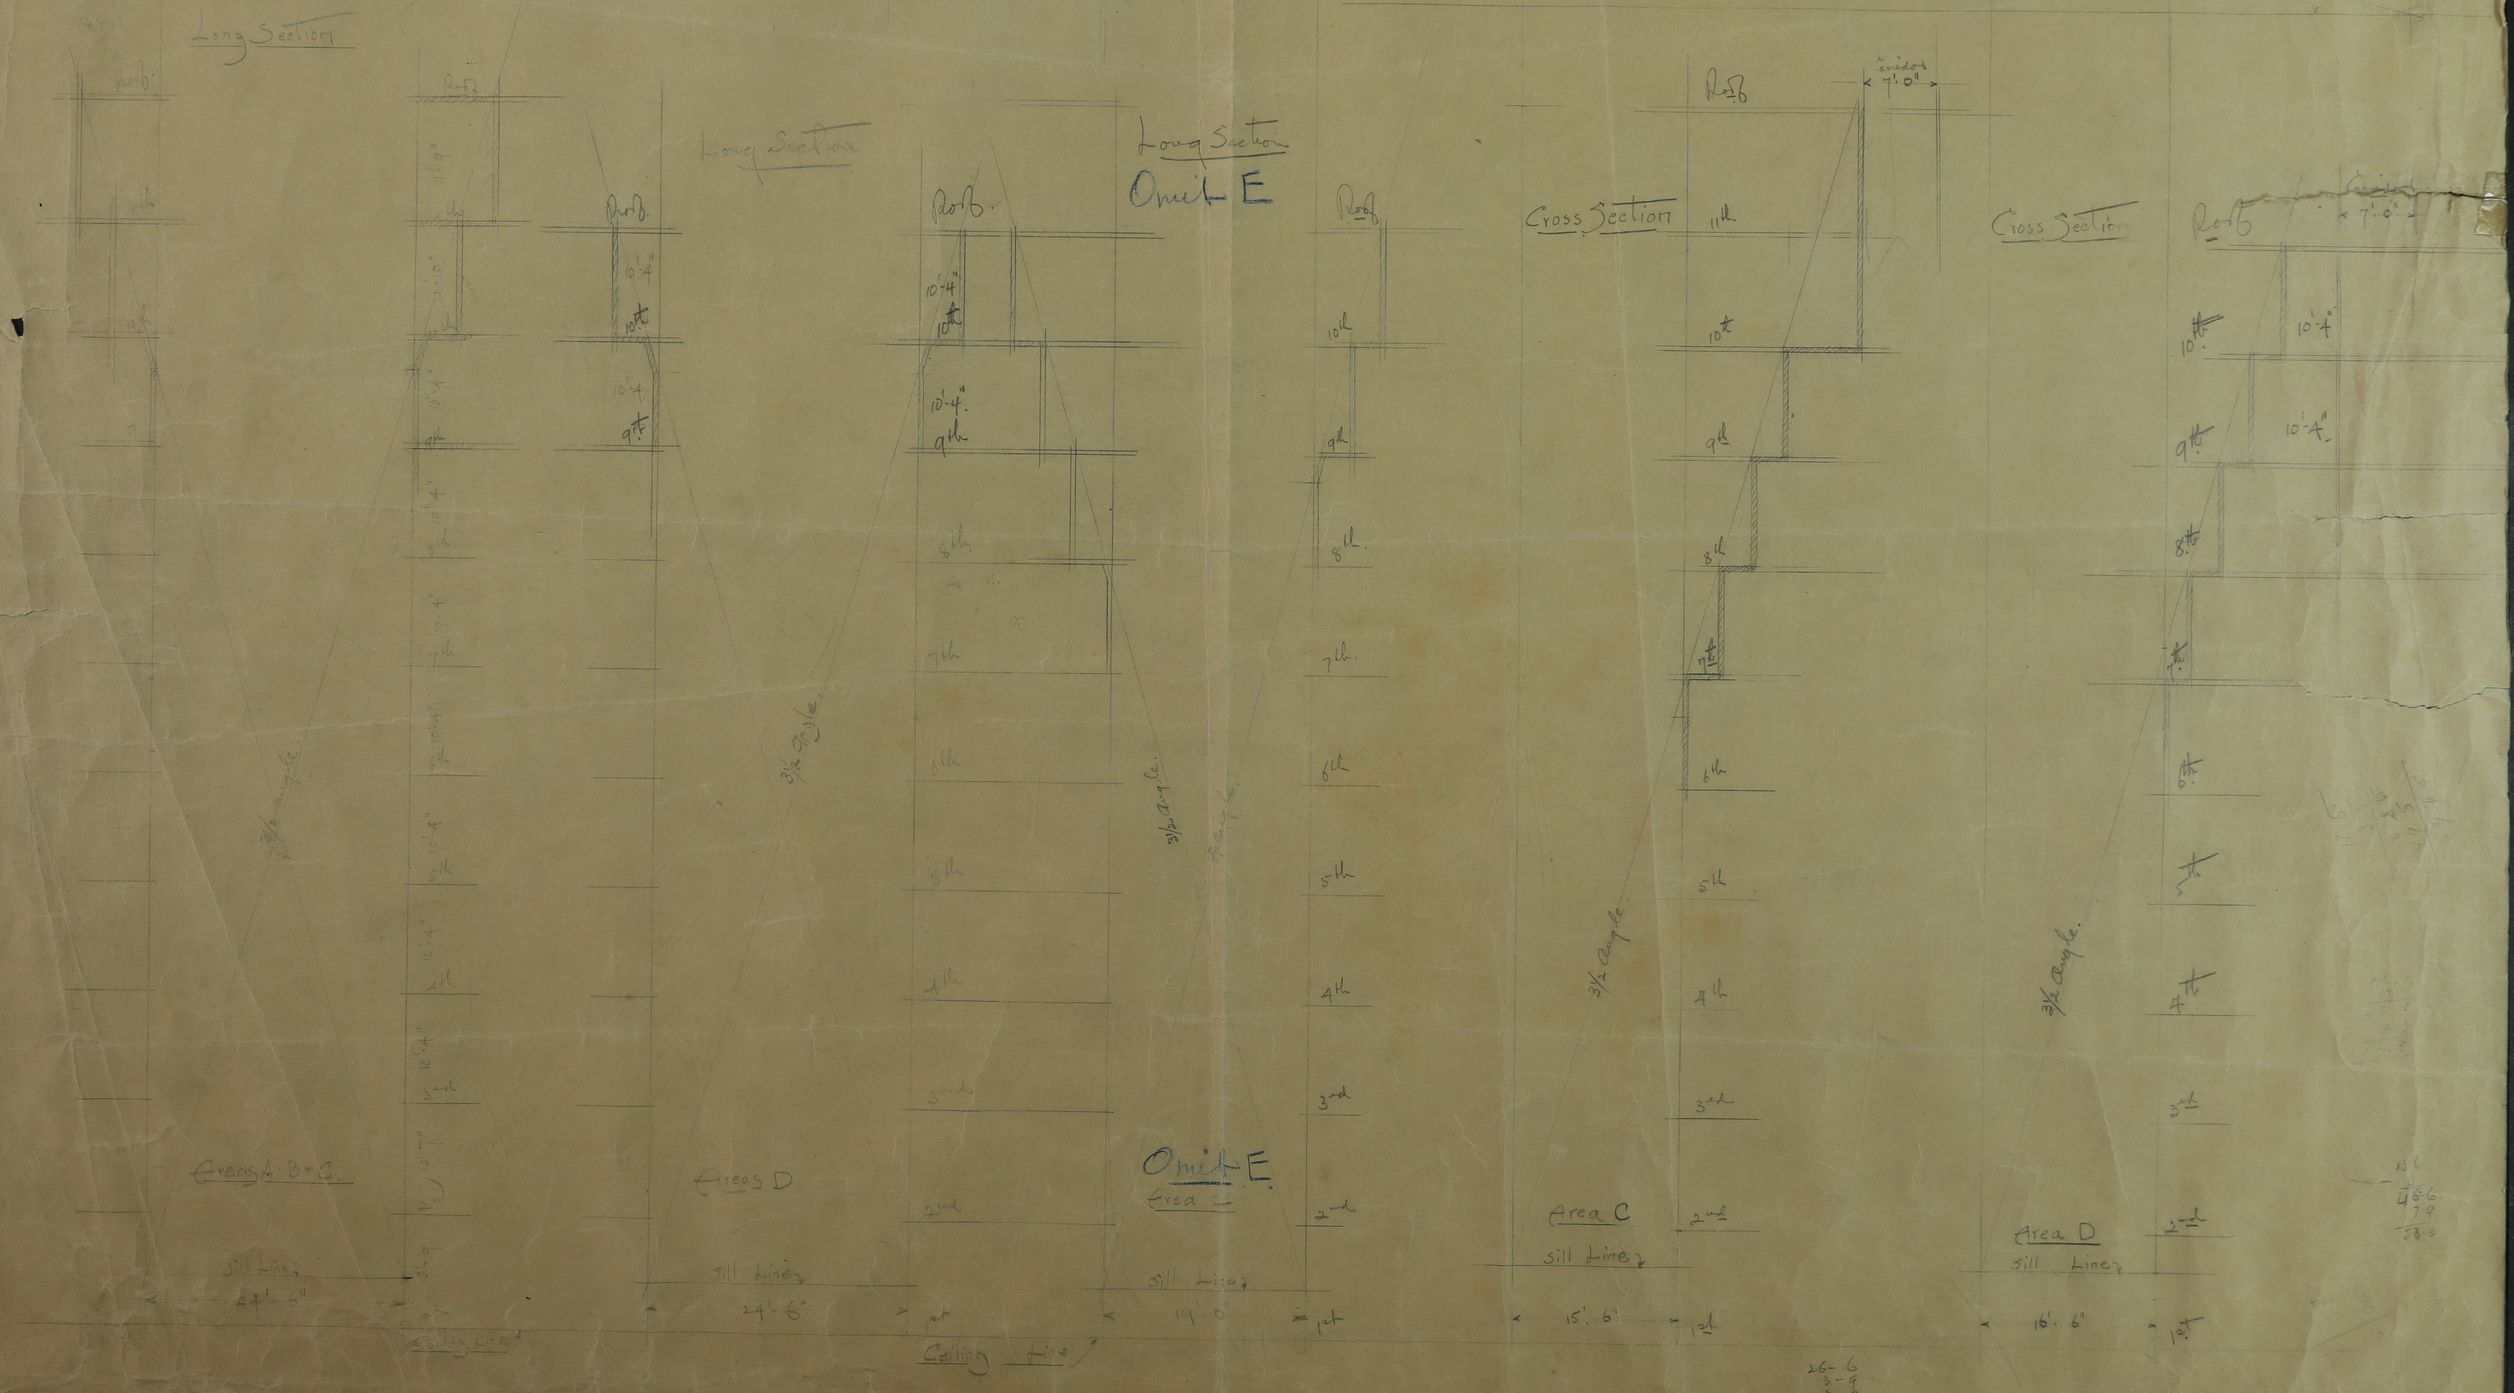
Scale Eight feet to an inch